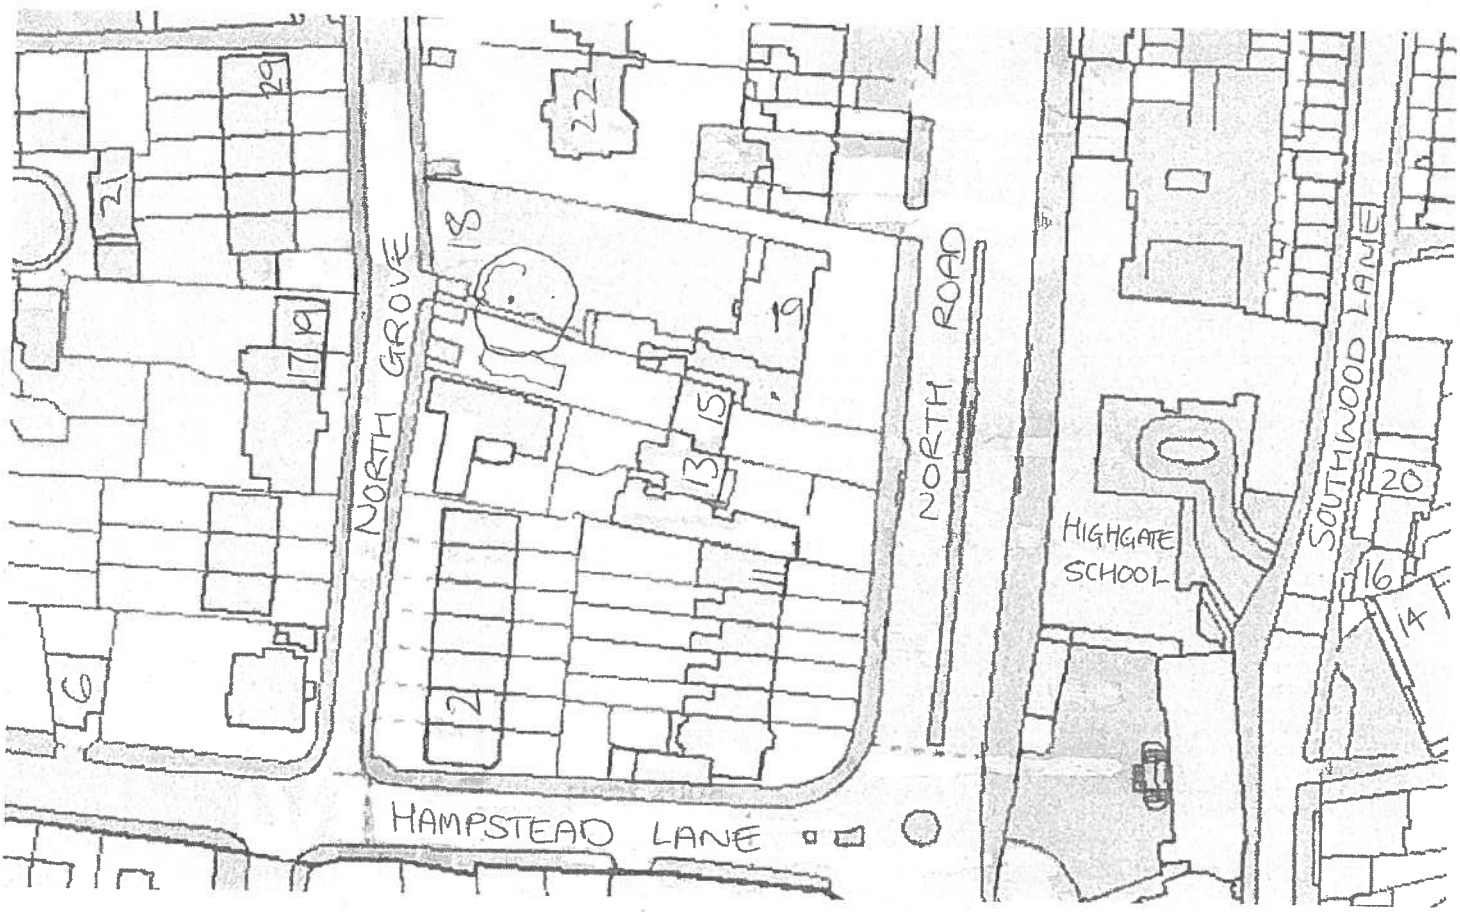


CLIENT

MR CAUSER
HAMPTON LODGE
15, NORTH ROAD,
LONDON,
N6 4BD

AGENT

CUSTOM CUTTERS TREE SPECIALISTS LTD
46, STANLEY ROAD,
LONDON,
N11 2LE