NOTES

1. Existing loft & dormer
2. New sedum green flat roof
3. Existing level of neighbour's terrace
4. Existing roof coverings to be removed & replaced with new coverings to match existing
5. New grey framed aluminium double glazed sliding glass panels
6. New garden terrace level
7. Existing garage converted to gym with new lowered floor level

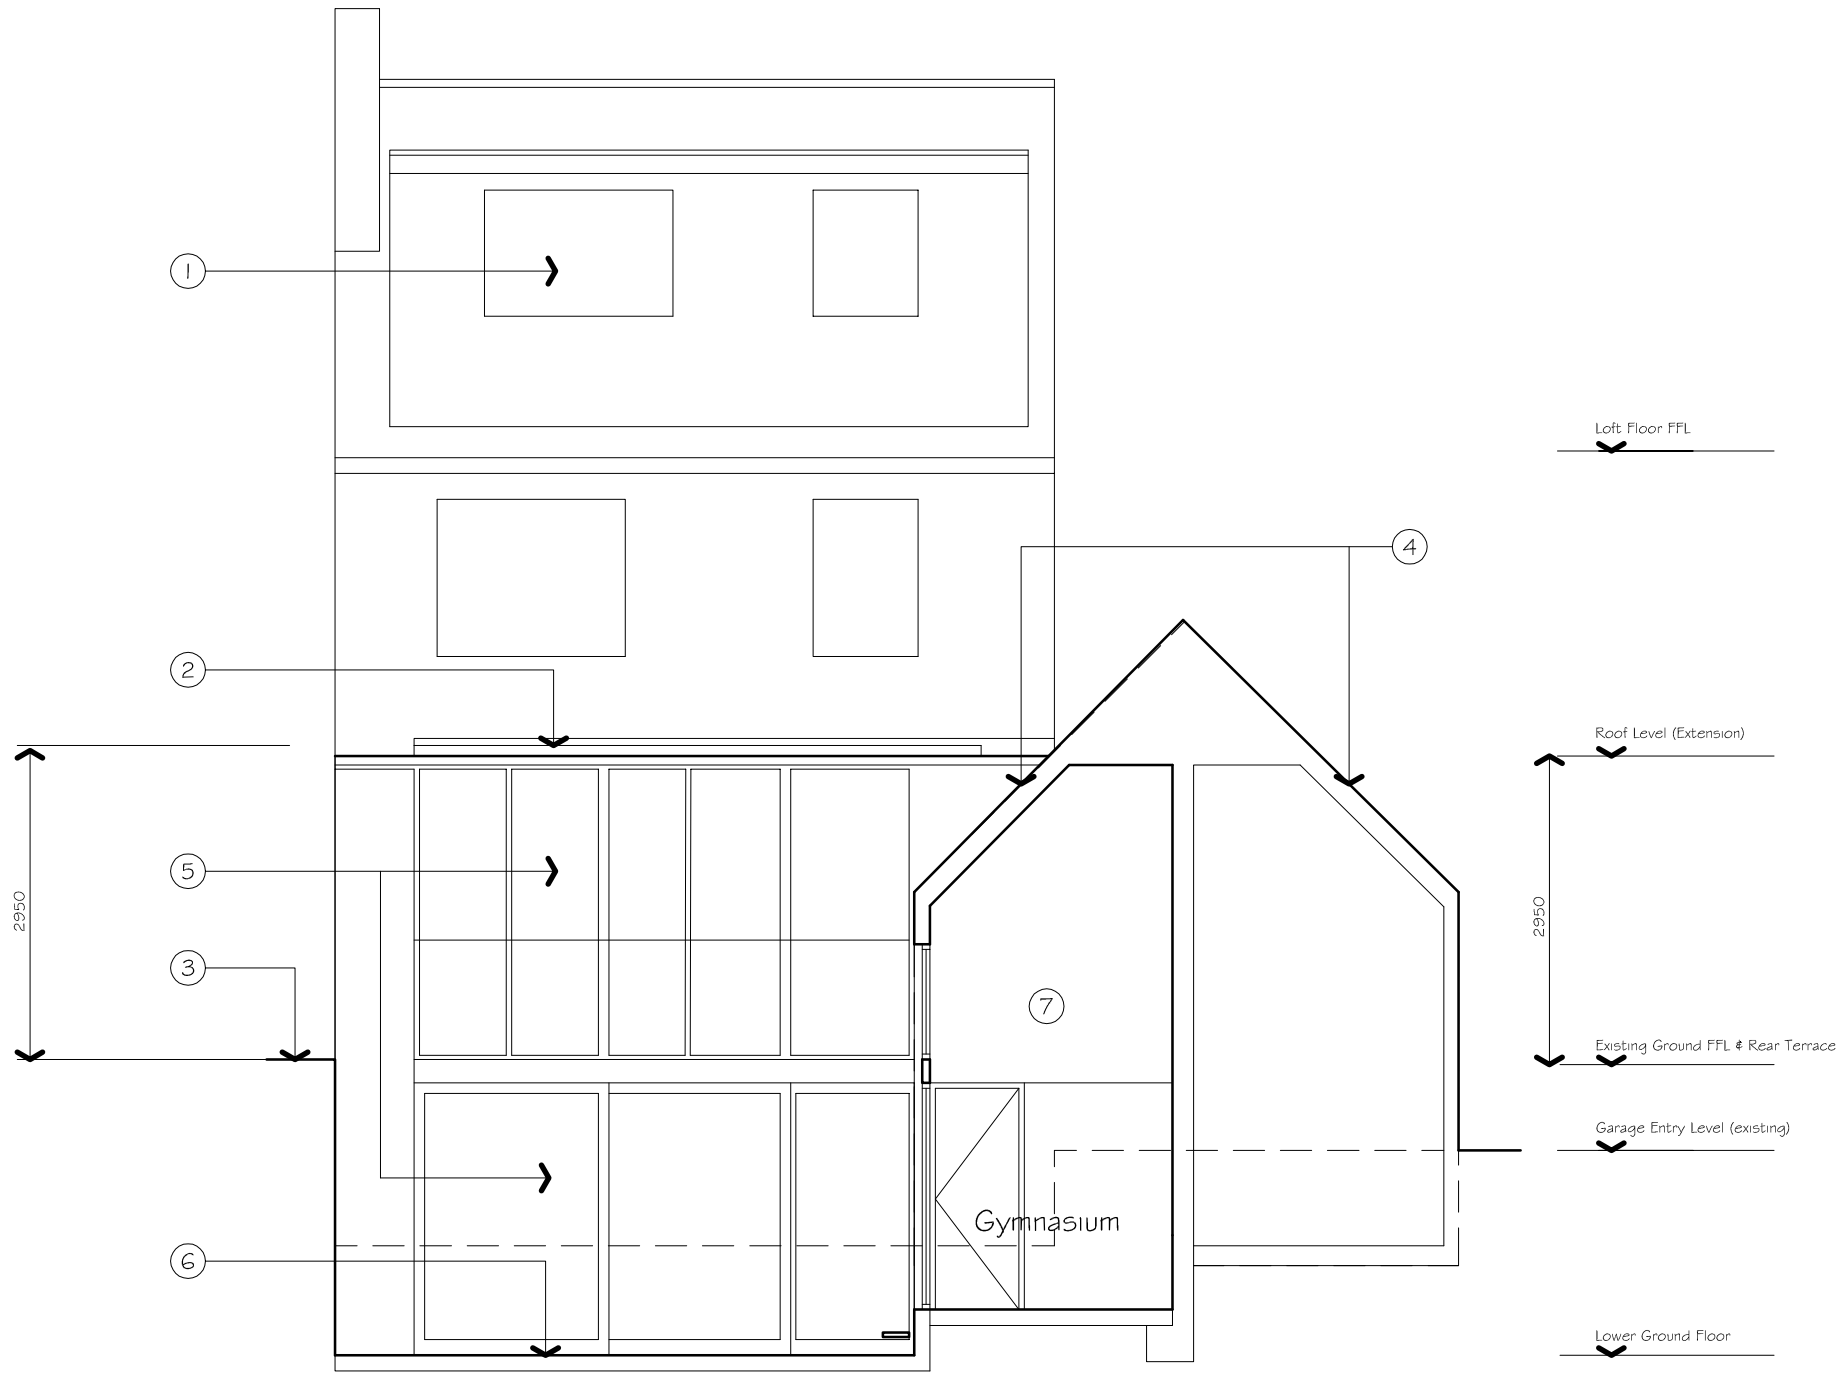

Proposed Rear Elevation

1 5m

DO NOT SCALE
ALL DIMENSIONS TO BE CHECKED ON SITE
CONTRACTOR TO REPORT ANY DISCREPANCIES

THIS DRAWING IS THE PROPERTY & COPYRIGHT OF STRANGE ASSOCIATES AND SHALL NOT BE COPIED OR USED WITHOUT THEIR PERMISSION

Date	Rev	Revision	Date	Rev	Revision

Project: 79 Cranley Gardens, N10
Drawing Title: Rear Elevation Proposed
Scale: 1:50@A2
Date: Nov 2014
Dwg No.: 1265(P)05
Rev: _

strangeassociates
identity & place
e design@strange-associates.co.uk
t 07932-010766