NOTES

1. Existing garage converted to gym with existing floor lowered to garden level
2. New glazed screen to side wall of existing garage
3. New stone terrace formed at garden level
4. New timber panelled entrance door to garden store
5. New grey framed aluminium double glazed windows with opaque film to 2m above FFL
6. New internal stair down to lower ground floor
7. New glazed rooflight to roof above
8. New cavity wall built to line of junction

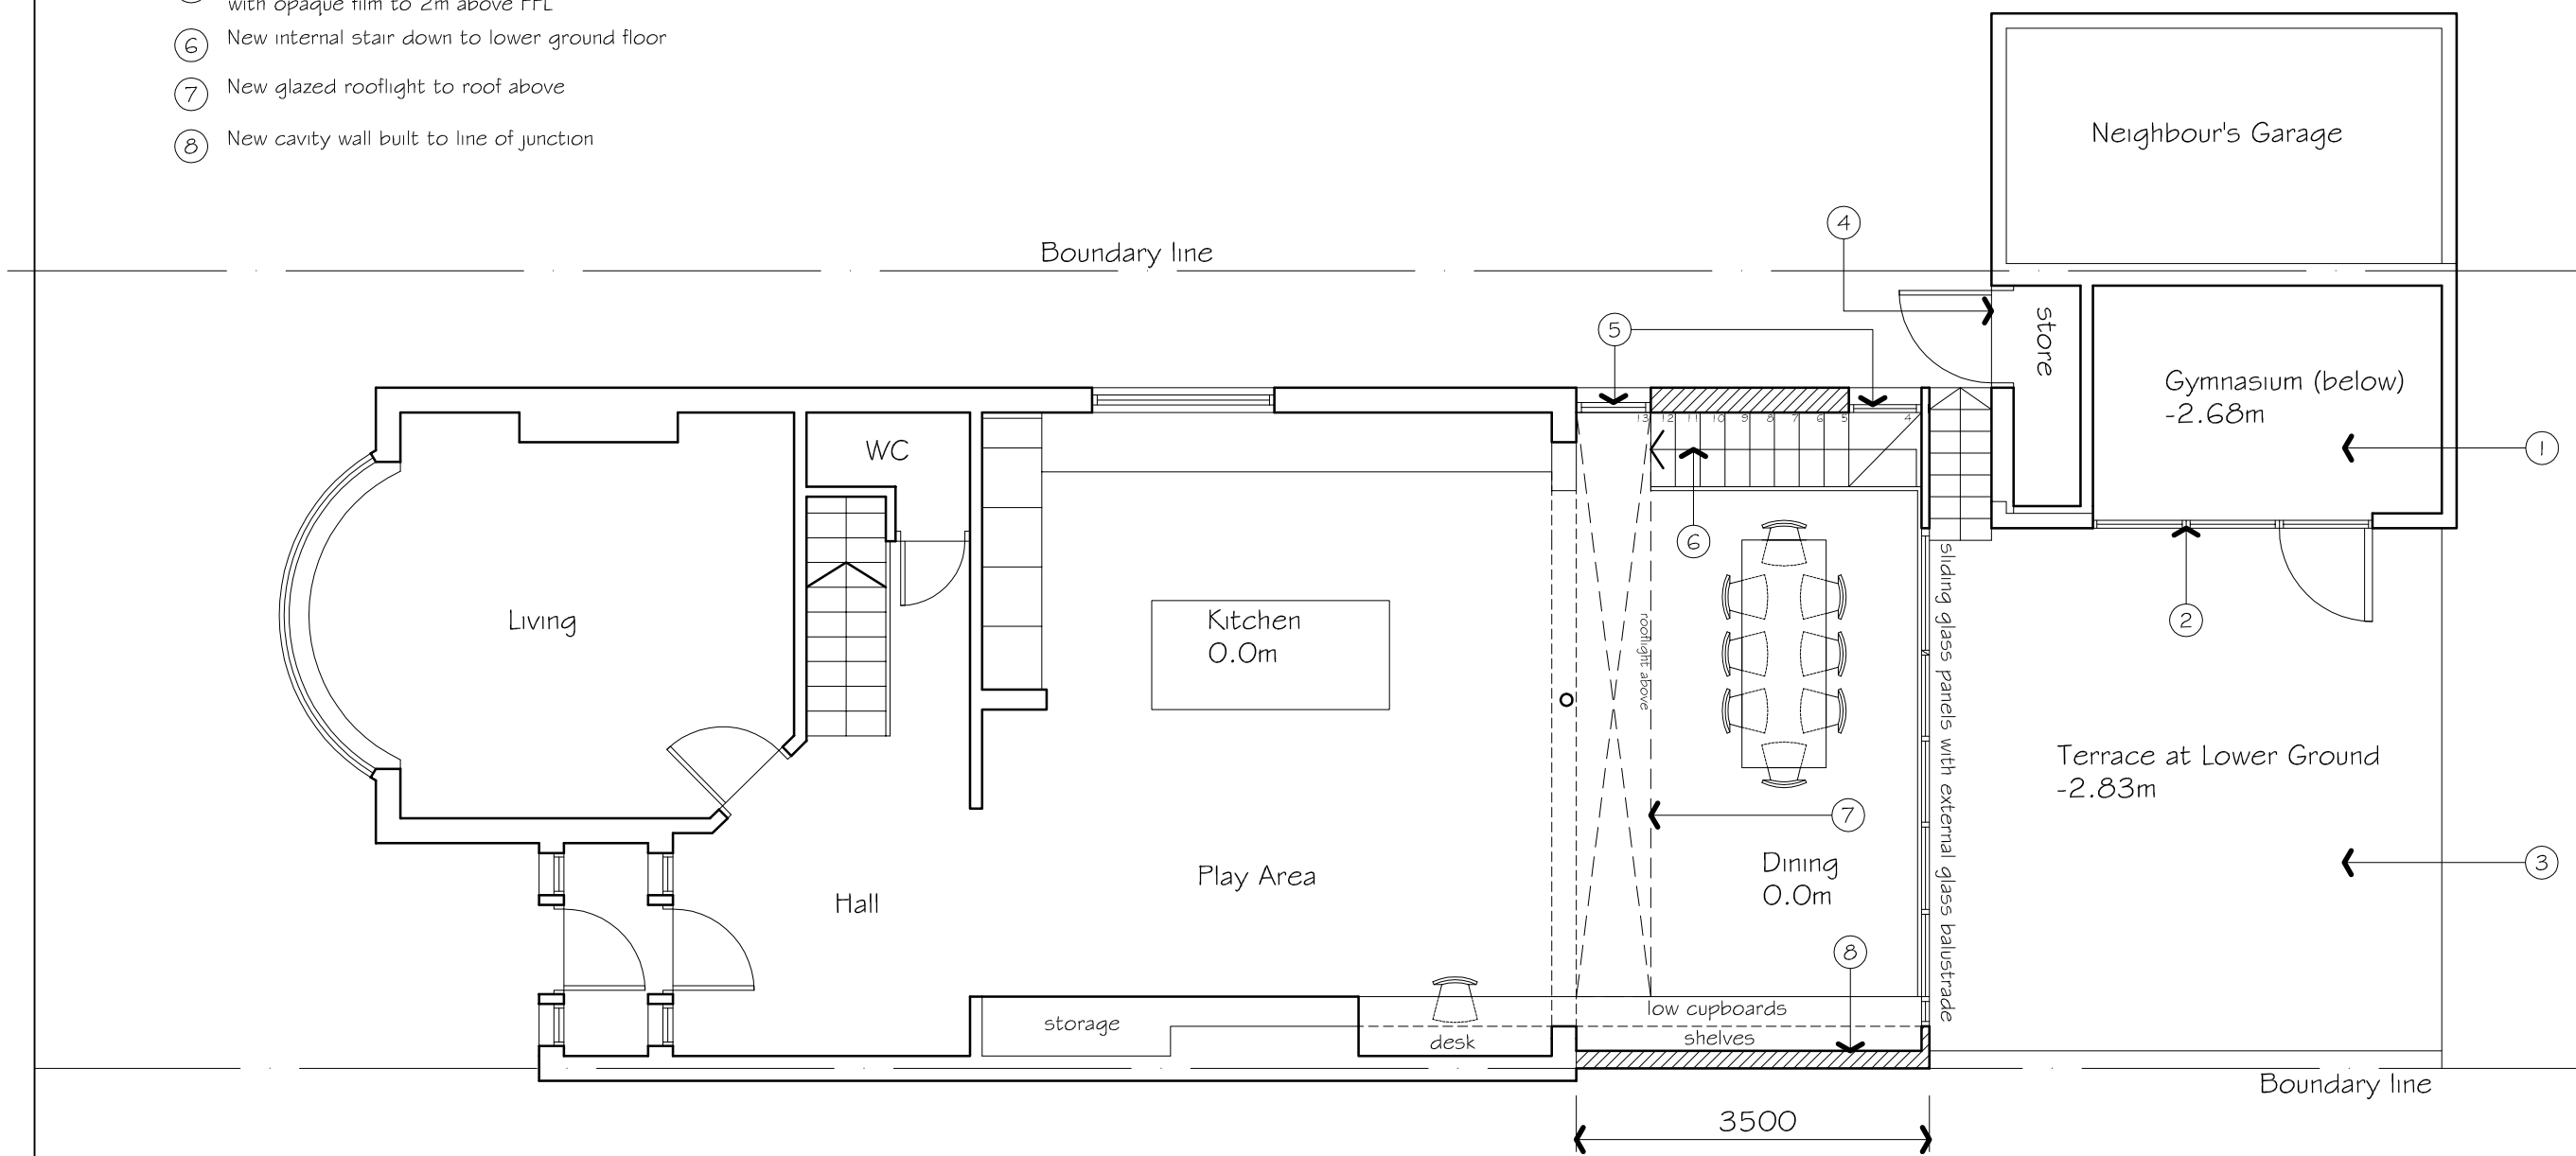

DO NOT SCALE
ALL DIMENSIONS TO BE CHECKED ON SITE
CONTRACTOR TO REPORT ANY DISCREPANCIES

THIS DRAWING IS THE PROPERTY & COPYRIGHT OF STRANGE ASSOCIATES AND SHALL NOT BE COPIED OR USED WITHOUT THEIR PERMISSION

Date	Rev	Revision	Date	Rev	Revision
04.02.15	A	Extension depth reduced to 3.5m			

Project: 79 Cranley Gardens, N10

Drawing Title: Proposed Ground Floor Plan

Scale: 1:50@A2 | Date: Nov 2014 | Dwg No: 1265(P)06 | Rev: A

strangeassociates
identity & place
e design@strange-associates.co.uk
t 07932-010766