NOTES

1. Existing terrace
2. Existing garage

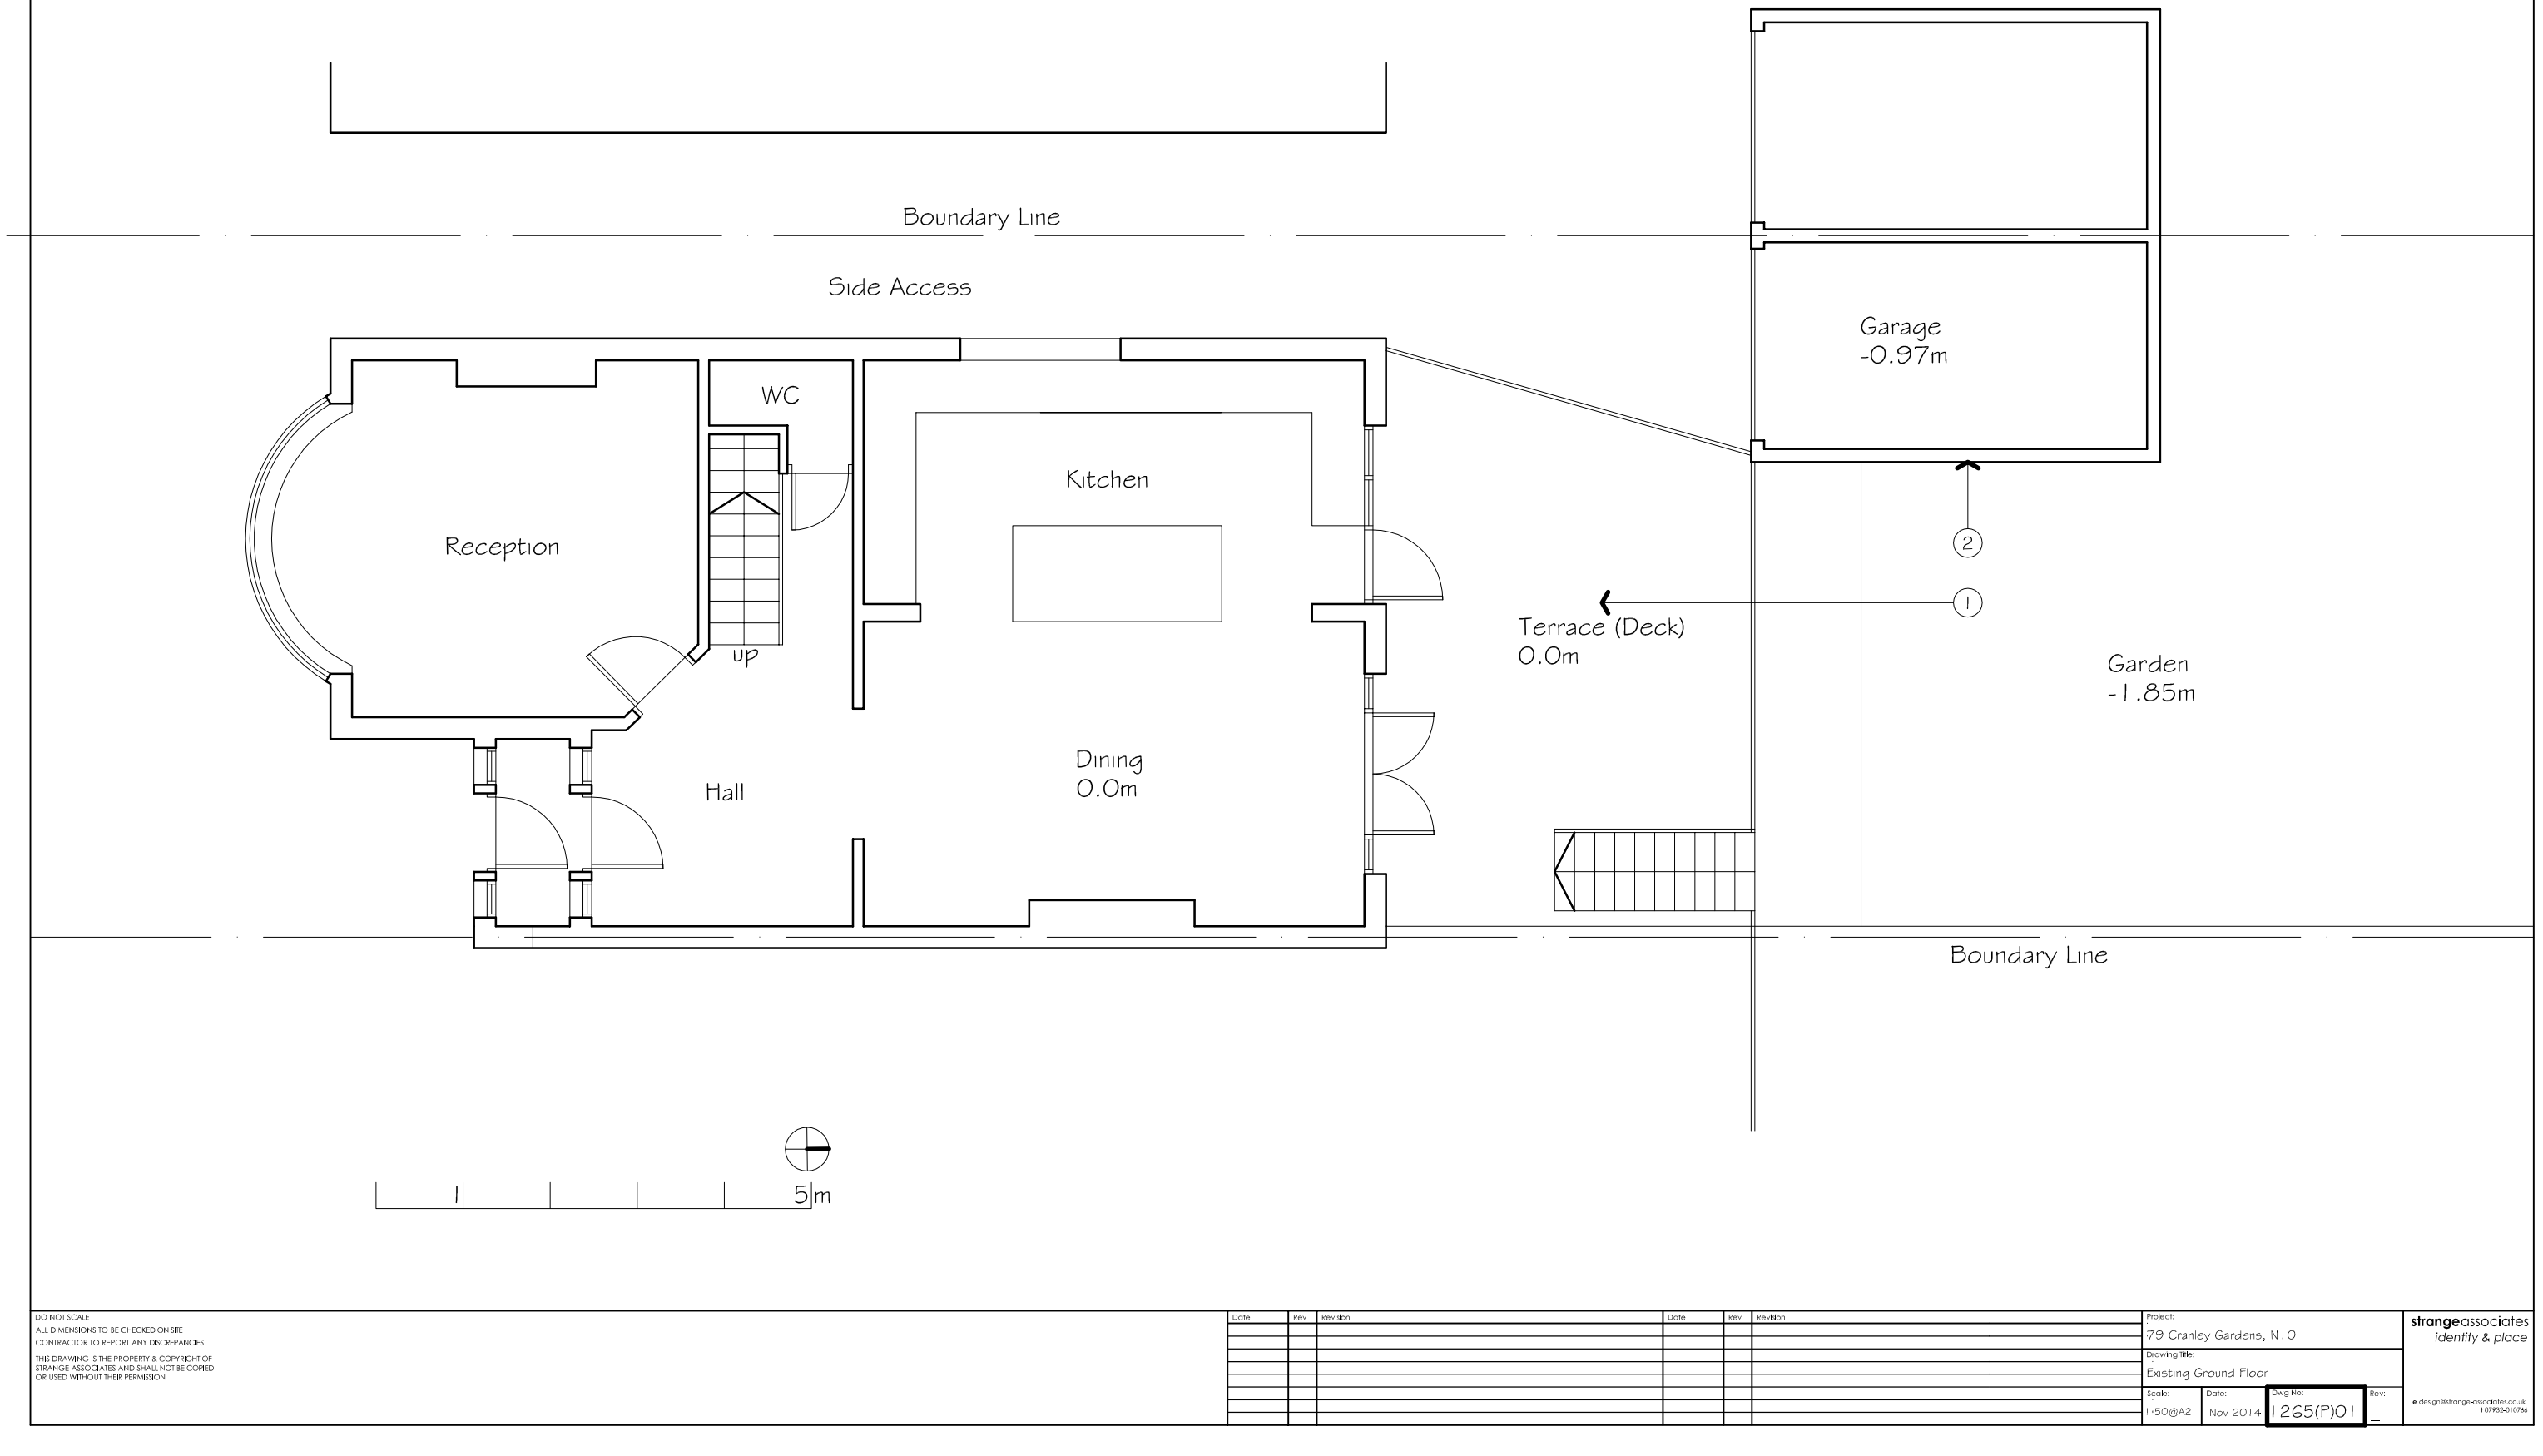

DO NOT SCALE
ALL DIMENSIONS TO BE CHECKED ON SITE
CONTRACTOR TO REPORT ANY DISCREPANCIES

THIS DRAWING IS THE PROPERTY & COPYRIGHT OF STRANGE ASSOCIATES AND SHALL NOT BE COPIED OR USED WITHOUT THEIR PERMISSION

Date	Rev	Revision	Date	Rev	Revision

Project: 79 Cranley Gardens, N10

Drawing Title: Existing Ground Floor

Scale: 1:50@A2 | Date: Nov 2014 | Dwg No: 1265(P)01 | Rev: _

strangeassociates
identity & place
e design@strange-associates.co.uk
t 07932-010766