NOTES

1. Existing garage converted to gym with existing floor lowered to garden level
2. New glazed screen to side wall of existing garage
3. New stone terrace formed at garden level
4. New retaining wall built to line of junction

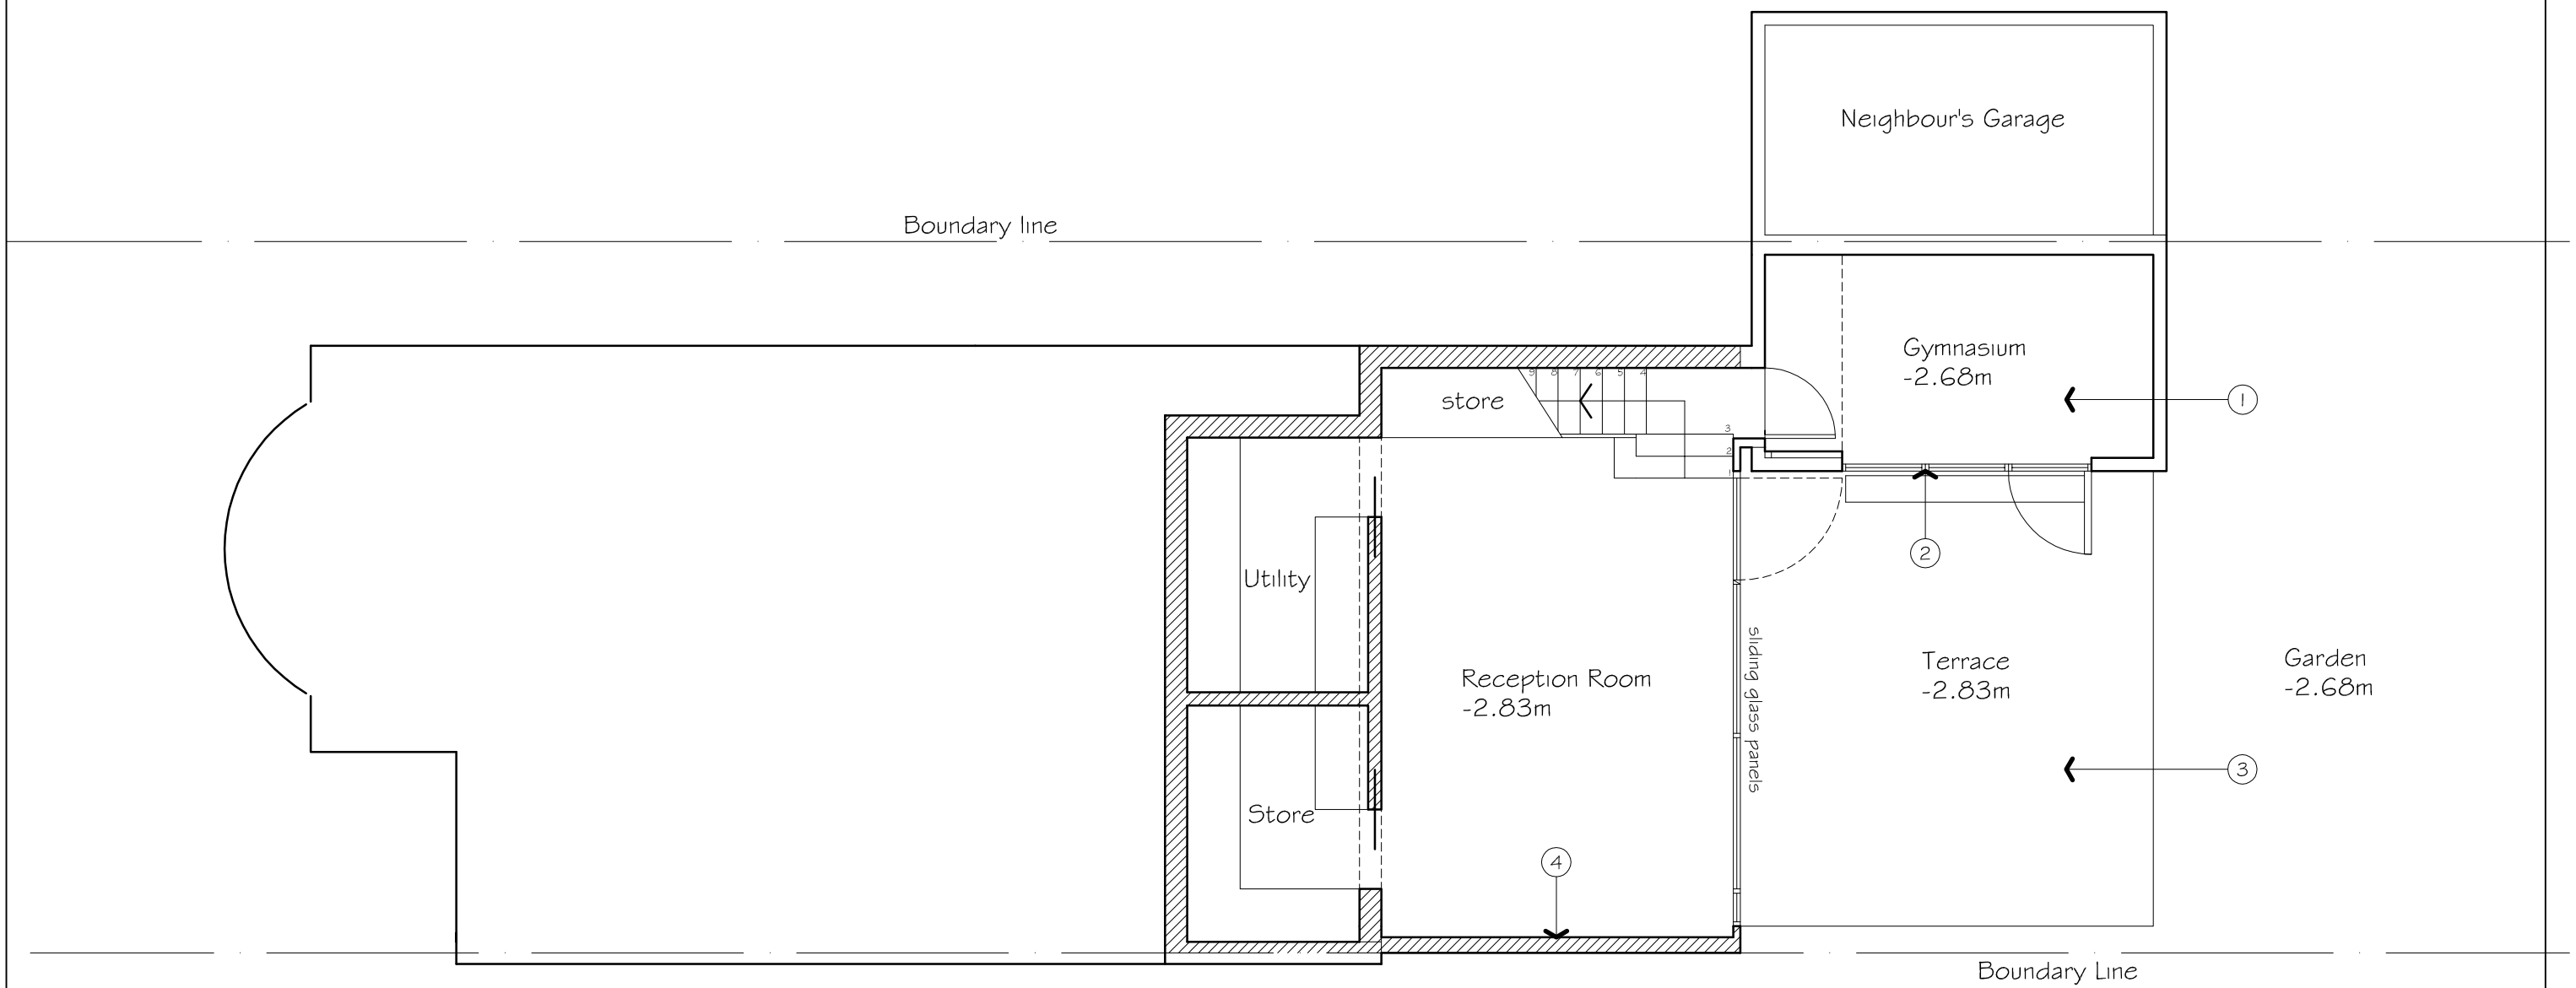

1 5m

DO NOT SCALE
ALL DIMENSIONS TO BE CHECKED ON SITE
CONTRACTOR TO REPORT ANY DISCREPANCIES

THIS DRAWING IS THE PROPERTY & COPYRIGHT OF STRANGE ASSOCIATES AND SHALL NOT BE COPIED OR USED WITHOUT THEIR PERMISSION

Date	Rev	Revision	Date	Rev	Revision

Project: 79 Cranley Gardens, N10

Drawing Title: Proposed Lower Ground Floor Plan

Scale: 1:50@A2 | Date: Nov 2014 | Dwg No: 1265(P)07 | Rev: _

strangeassociates
identity & place
e design@strange-associates.co.uk
t 07932-010766