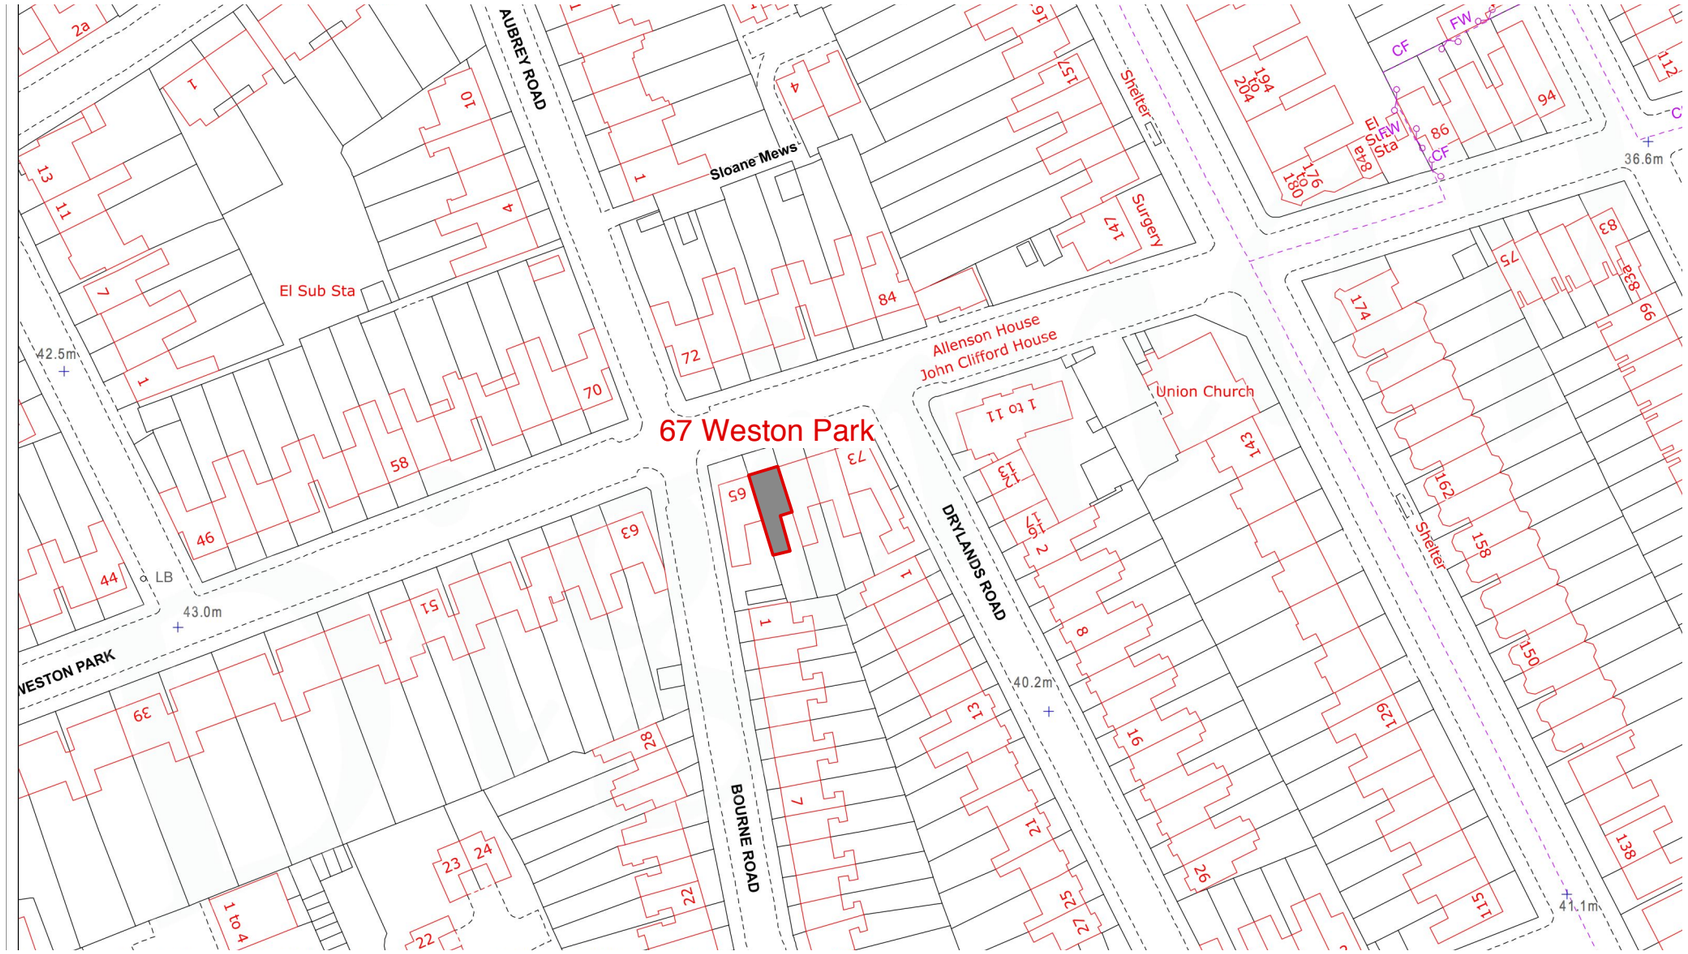



| | | | | | | | | | |
|---|---|---|---|---|---|---|---|---|---|
| 1. do not scale. work only to figured dimensions.<br>2. all dimensions to be checked on site before fabrication.<br>3. contractor is obliged to report all errors and ommisions to designers.<br>4. contractors to refer to engineers drawings before procceeding with works.<br><br>all drawings and ideas are copyright, and may not be distributed, copied or issued | No. | Date | Description | Date DEC 2014 | | | Client Sam & Rachel Jones | Titles Site Plan | THE STEVEJENSEN |
| | | | | Drawn NW & SJ | Scale 1:1250 | A3 | Project 67A Weston Park N8 9TA | Dwg. No 314-2014. 00 | 805 Commercial Road<br>London E14 7HG<br>Tel 07810333722<br>Email jensen66@mac.com |