
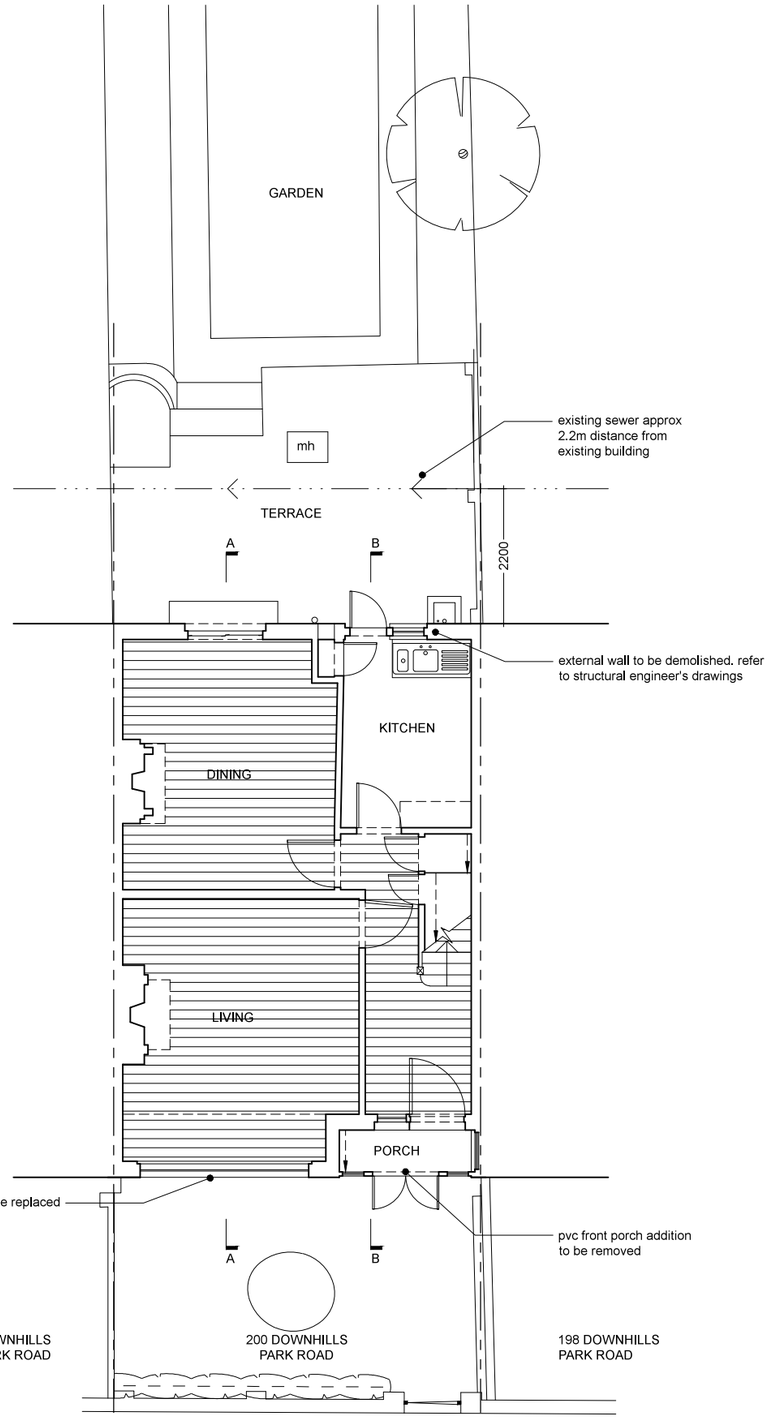



EXISTING

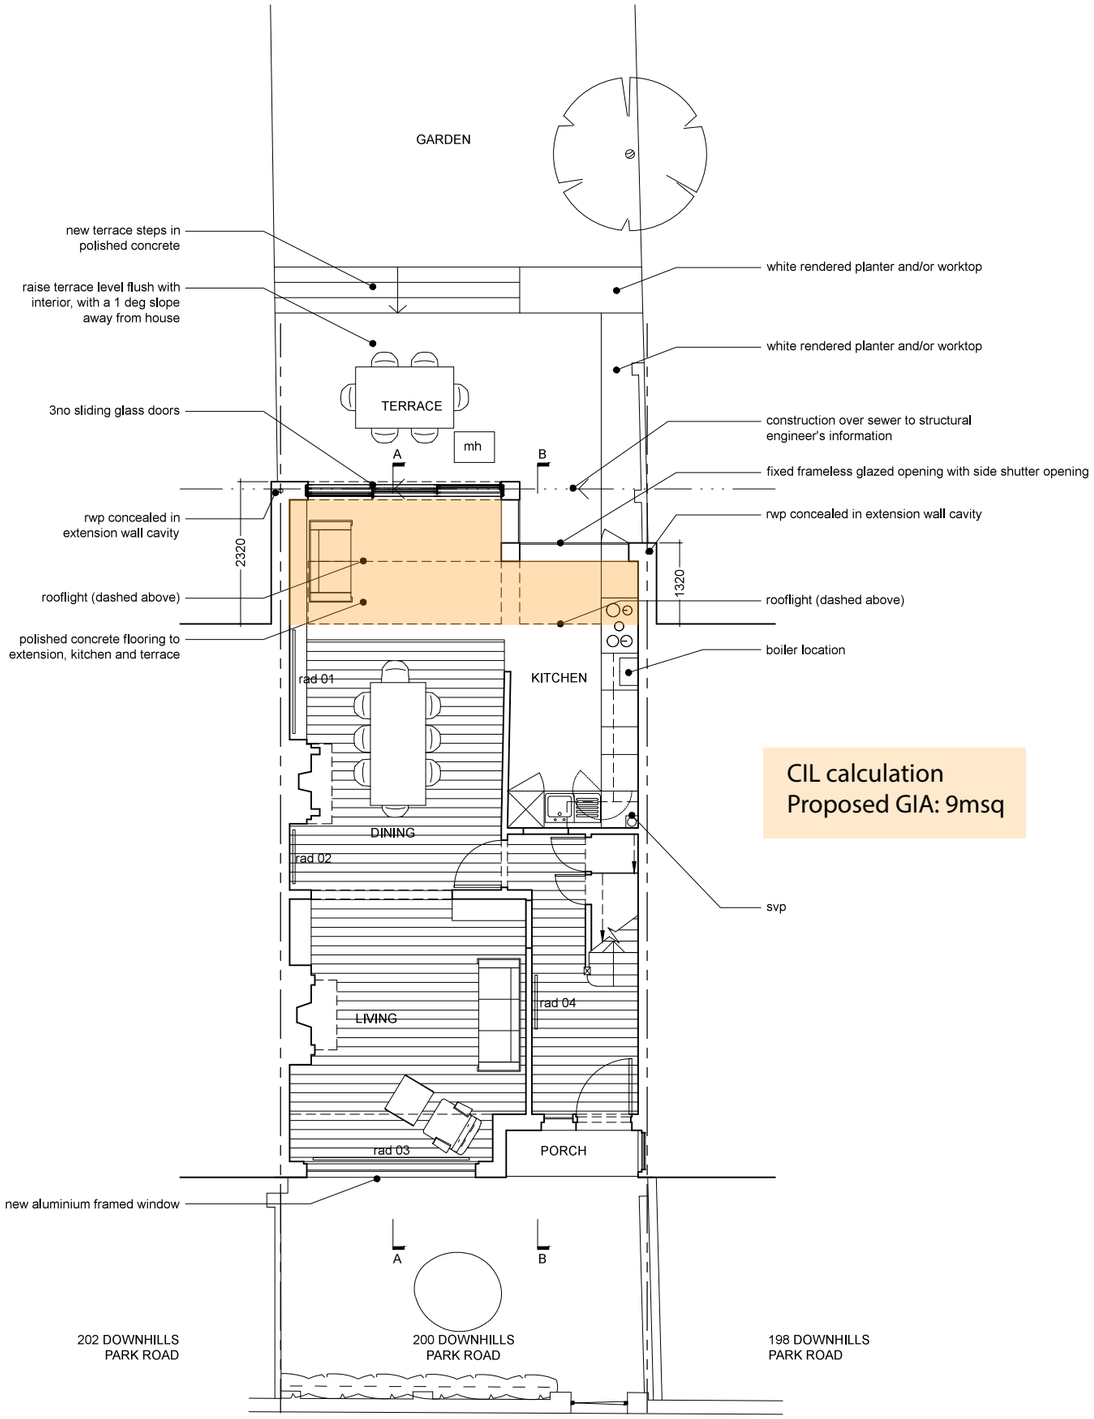


CIL calculation
Proposed GIA: 9msq

PROPOSED

NOTES

Architecture for London Limited

This drawing is copyright. All rights reserved.
Do not scale from this drawing: work from figured dimensions only.

0 1 2 3 4 5m

16 Acton Street London WC1X 9NG
e: mail@architectureforlondon.co.uk
t: 0207 127 0696
w: www.architectureforlondon.co.uk

afl

| | | | | | | | |
|---|---|---|---|---|---|---|---|
| PROJECT TITLE | 200 DOWNHILLS PARK RD | | | | | | |
| DRAWING TITLE | EX & PR GROUND PLANS | | | | | | |
| DWG STATUS | PLANNING | | | | | | |
| DRAWN | CC | FILE | xxx | DATE | 02–11–14 | REVISION | C |
| CHECKED | BR | JOB NO. | 1468 | SCALE | 1:100 @ A3 | DWG NO. | 100 |