strange associates
identity & place

e design@strange-associates.co.uk
t 07932-010746

Project:
33 Priory Gardens, London N6

Drawing title:
First Floor: Existing

Scale: 1:50@A2

Date: Jan 2015

Dwg No: 1241(P)03

Rev: _

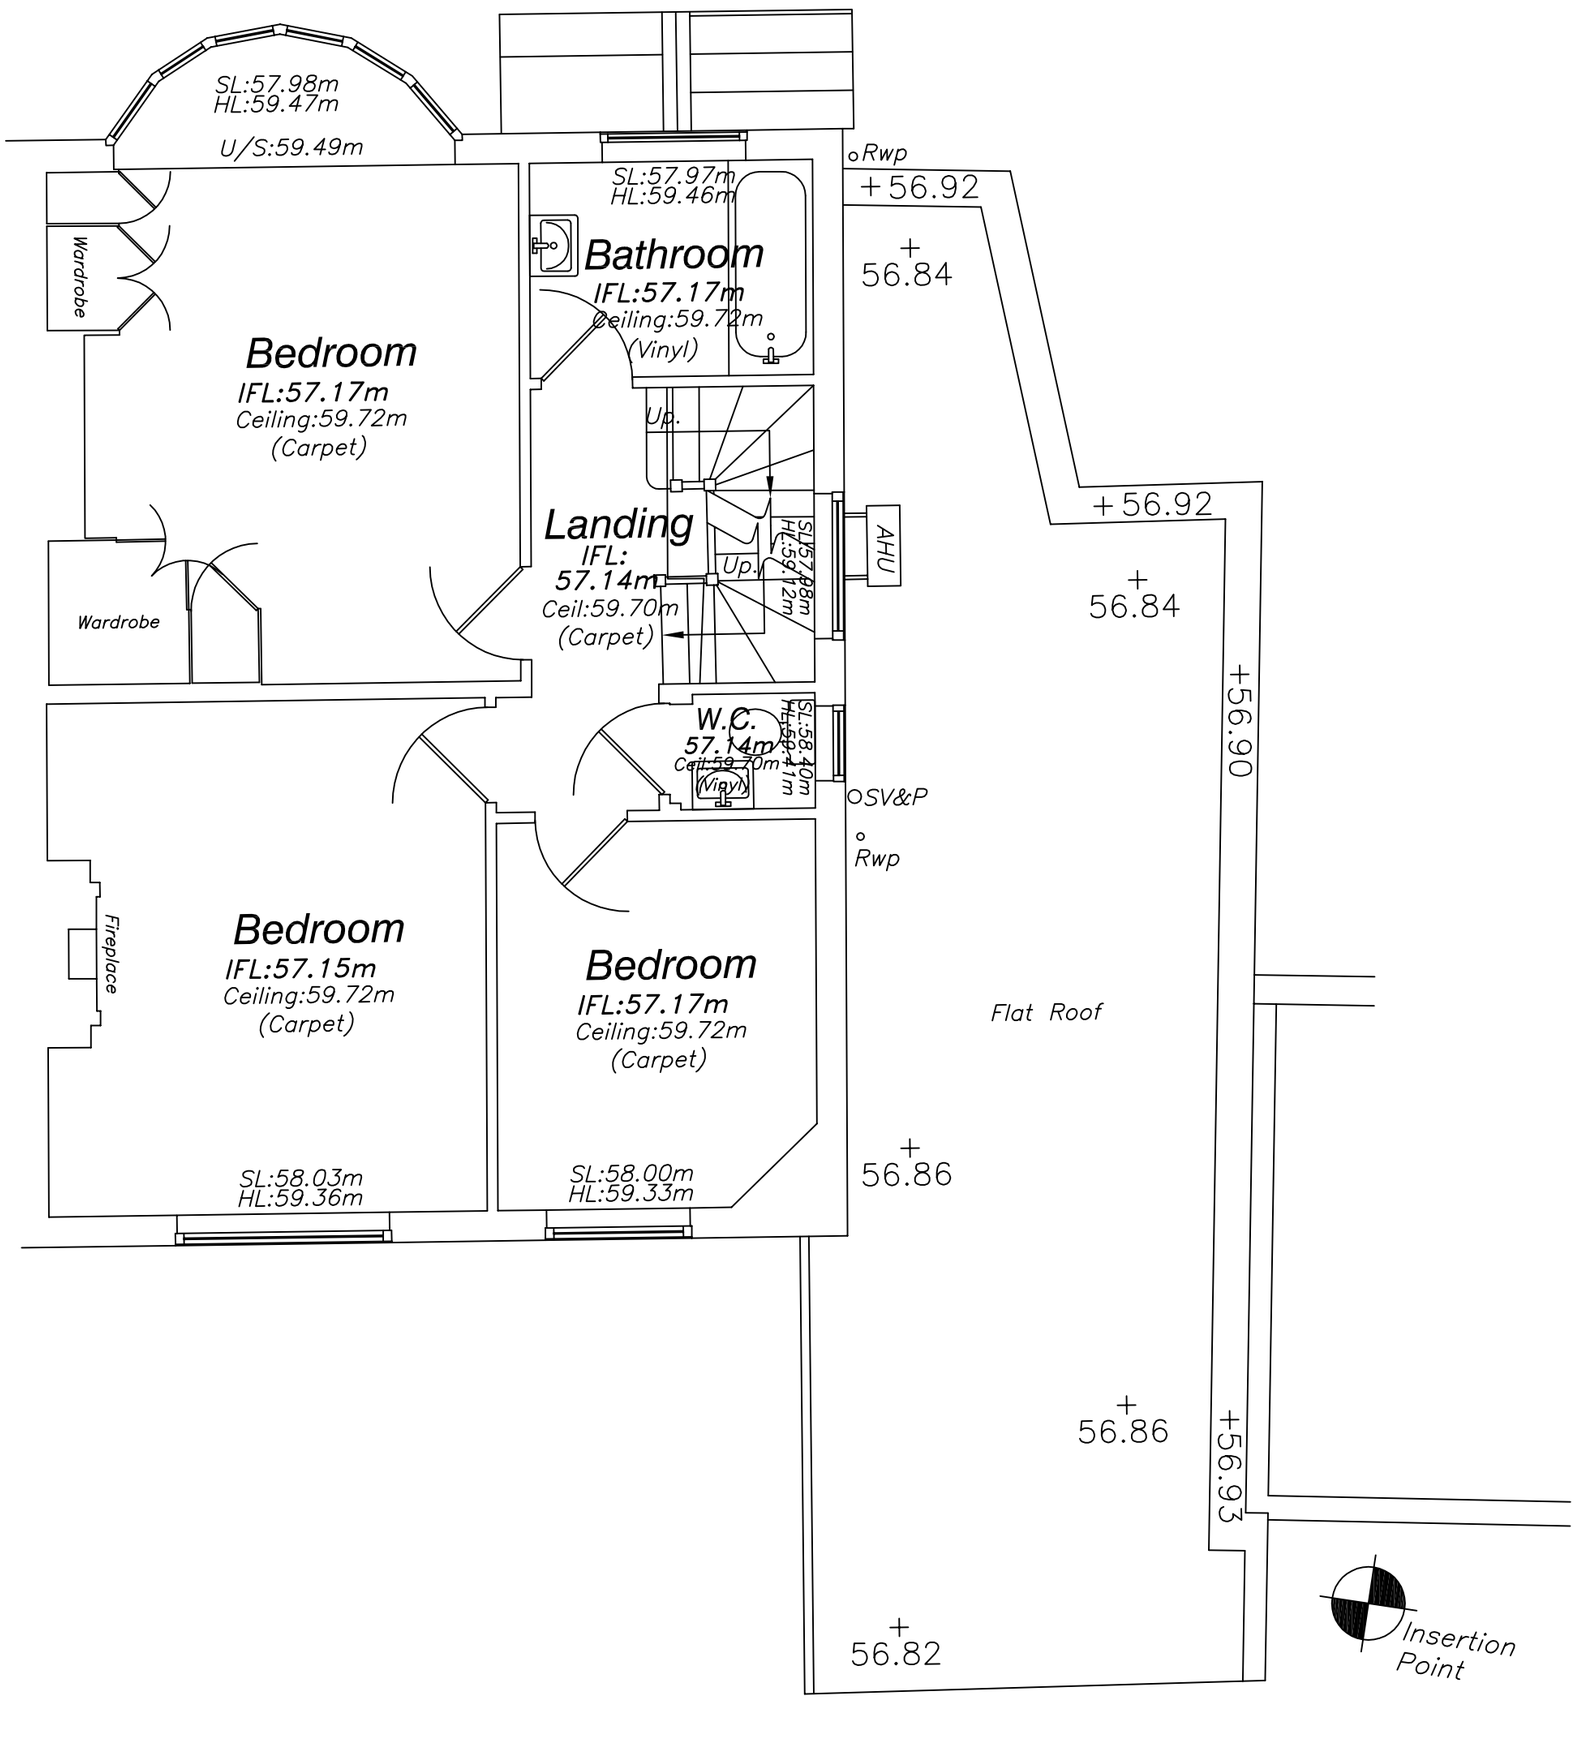

DO NOT SCALE
ALL DIMENSIONS TO BE CHECKED ON SITE
CONTRACTOR TO REPORT ANY DISCREPANCIES

THIS DRAWING IS THE PROPERTY & COPYRIGHT OF
STRANGE ASSOCIATES AND SHALL NOT BE COPIED
OR USED WITHOUT THEIR PERMISSION

Rev	Date	Revision