

© This drawing is the copyright of PlanningDrawings.net and must not be reproduced in part or whole without prior written consent.


Contractors must verify all dimensions on site before commencing works. Contractors shall co-ordinate works with all other trades.

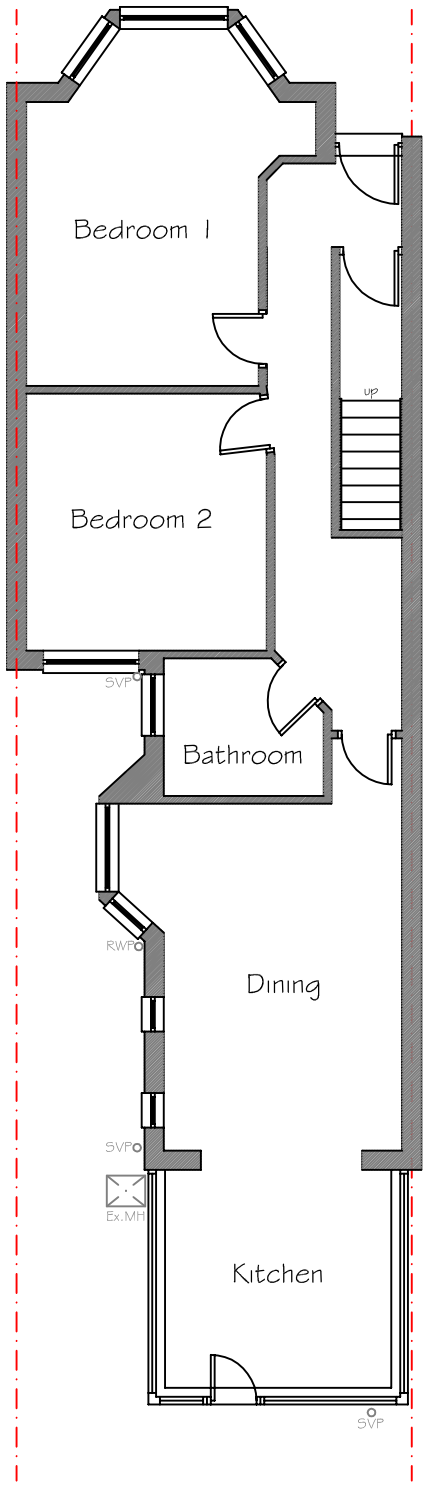


Ground Floor Layout

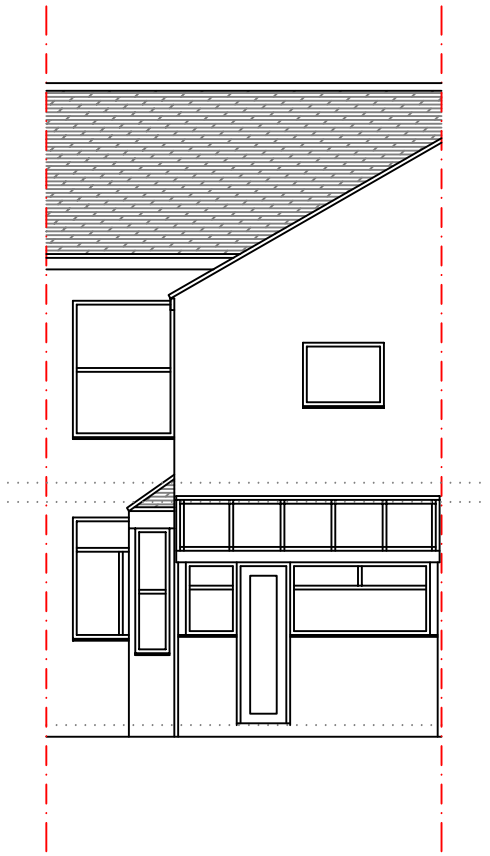

Rear Elevation

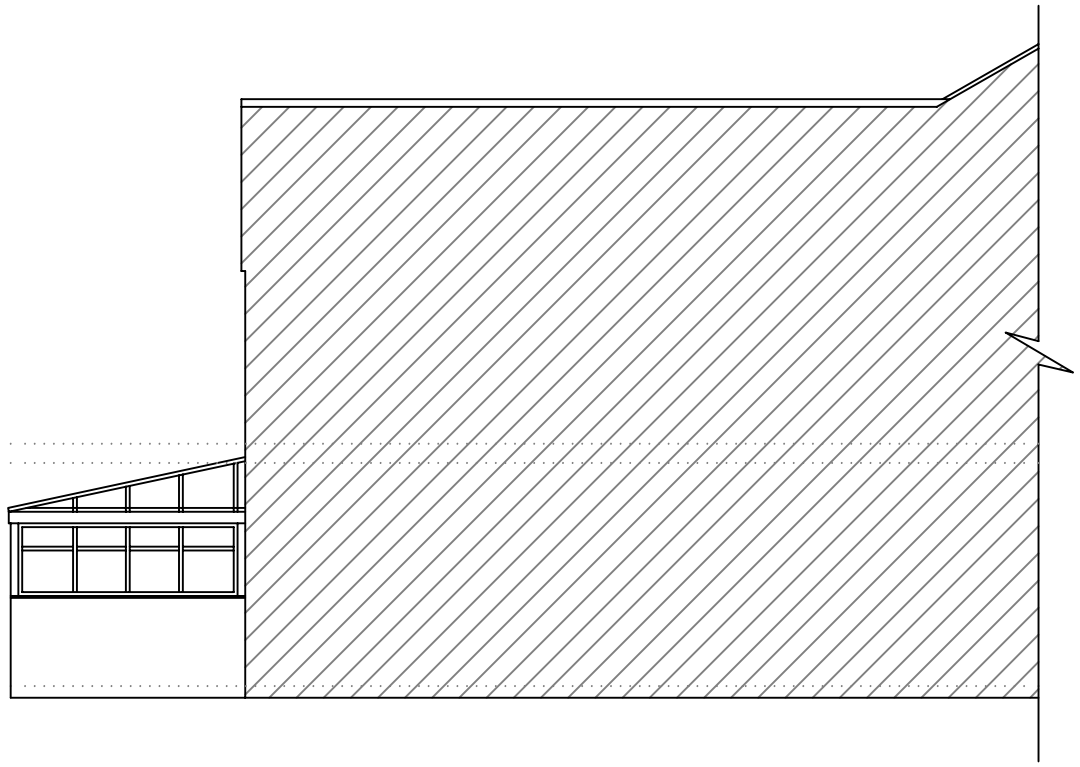

Side Elevation

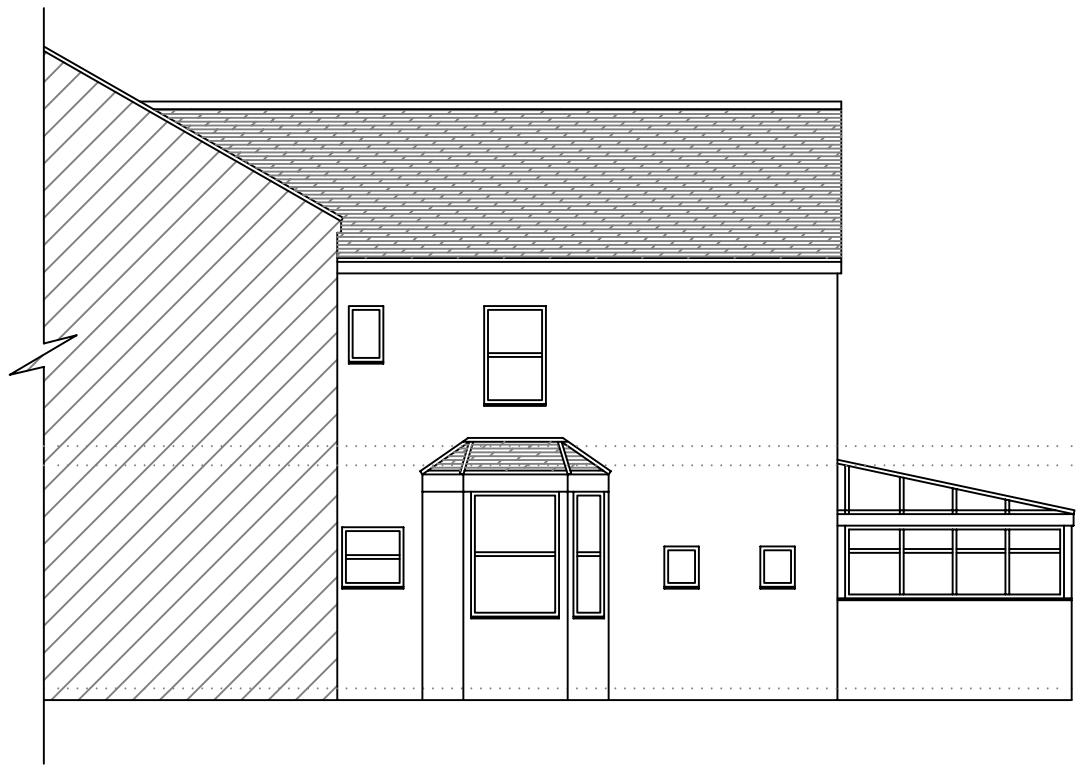

Side Elevation

0 1m 2m 3m 4m 5m 6m 7m 8m 9m 10m

No	Date	Revision	Initial

PlanningDrawings.net

Roscrowden, Frankley Lodge Road, Birmingham, B31 5PX
Tel : 07720 985 425 Web : www.planningdrawings.net

Client
Kelly Taitoko

Project
161A Westbry Avenue,
London, N22 6RX

Drawing
Existing Ground Floor Plan
and Elevations

Purpose
PLANNING

Scale	Date
1:100 @ A3	August 2014
Drawn	**Checked**
Graham Barlow	GB
Drawing No.	**Revision**
PD14131 - 01	--