
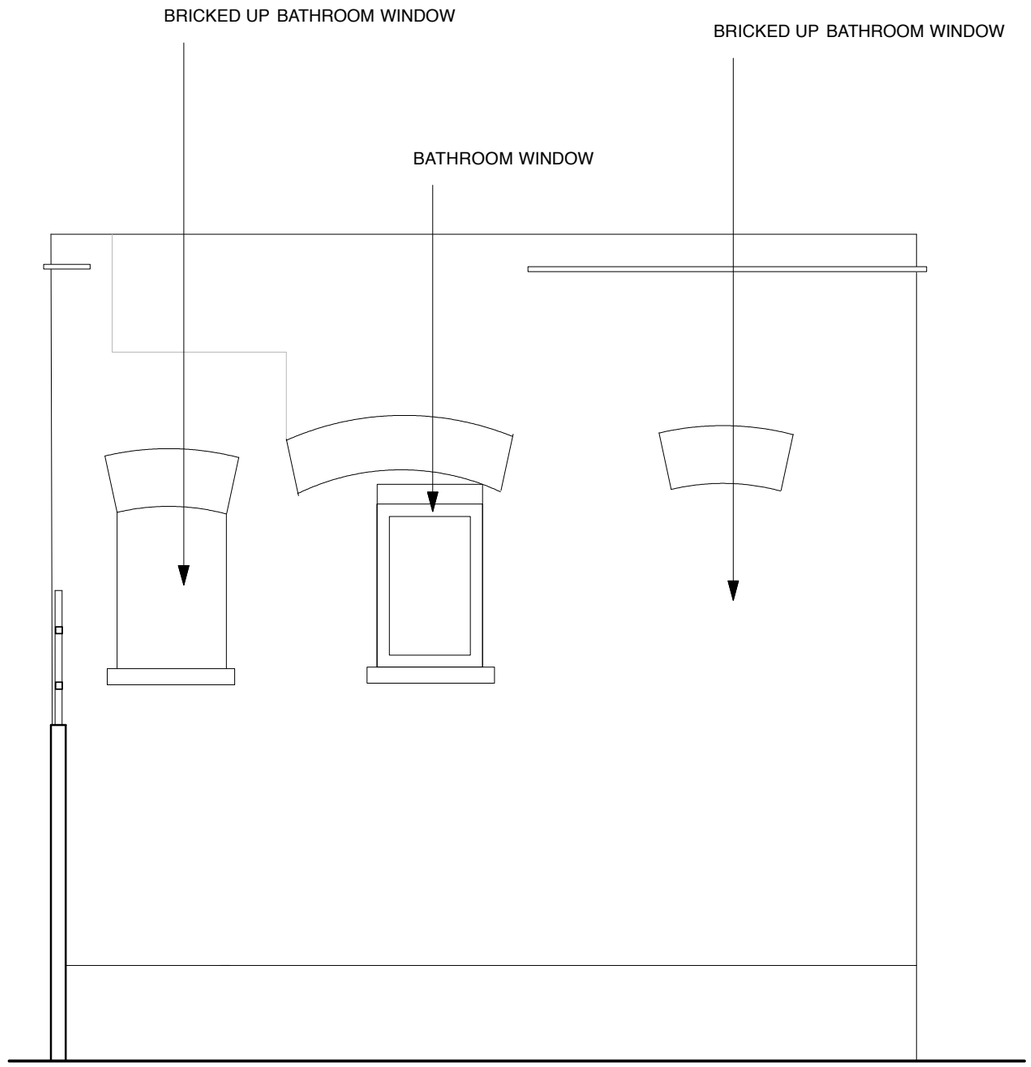


EXISTING REAR ELEVATION

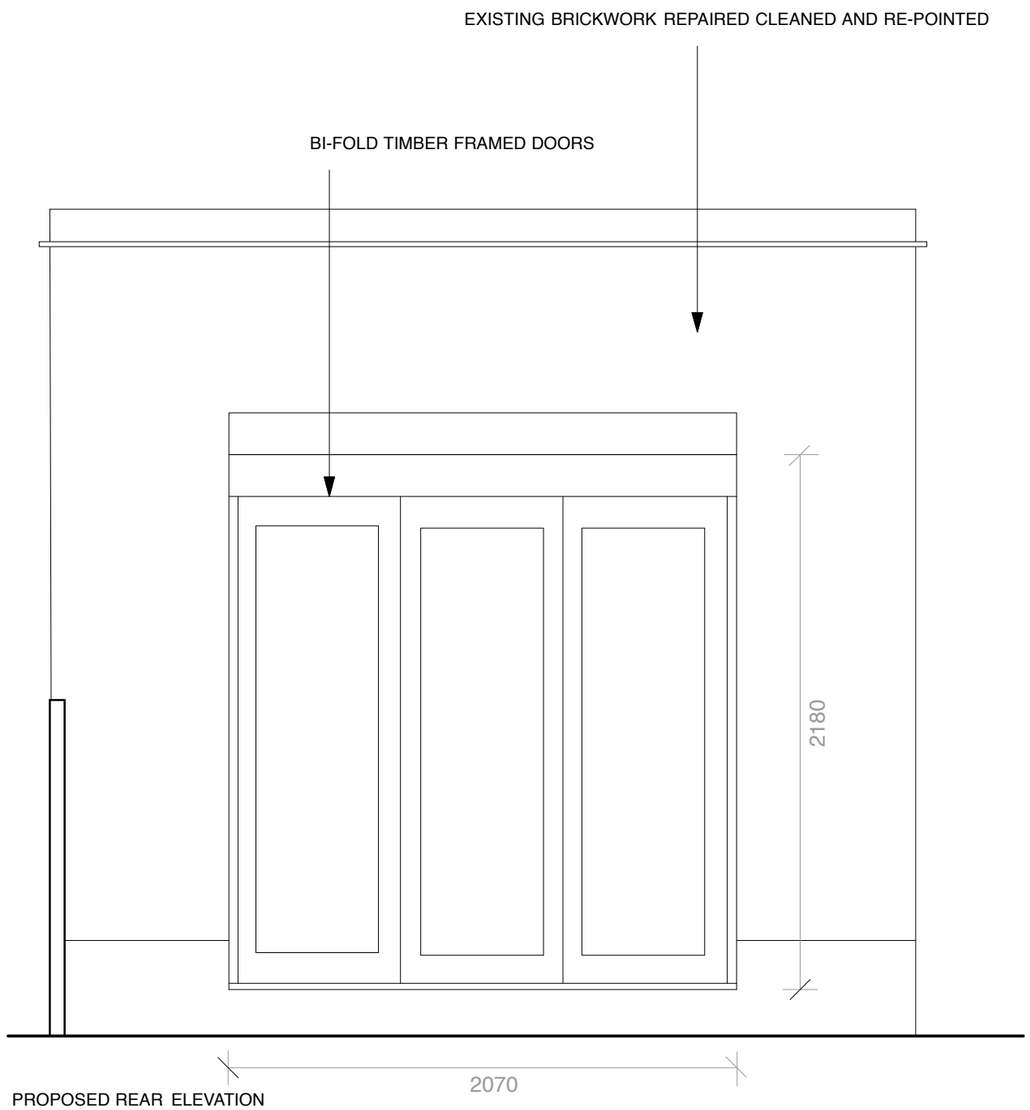

PROPOSED REAR ELEVATION

3m 2m 1m 0

1. do not scale. work only to figured dimensions.
2. all dimensions to be checked on site before fabrication.
3. contractor is obliged to report all errors and ommisions to designers.
4. contractors to refer to engineers drawings before procceeding with works.

all drawings and ideas are copyright, and may not be distributed, copied or issued

No.	Date	Description

Date DEC 2014

Drawn NW & SJ | Scale 1:25 | A3

Client Sam & Rachel Jones

Project 67A Weston Park N8 9TA

Titles EXISTING & PROPOSED REAR ELEVATION

Dwg. No 314-2014. 02

THE STEVEJENSEN
805 Commercial Road
London E14 7HG
Tel 07810333722
Email jensen66@mac.com