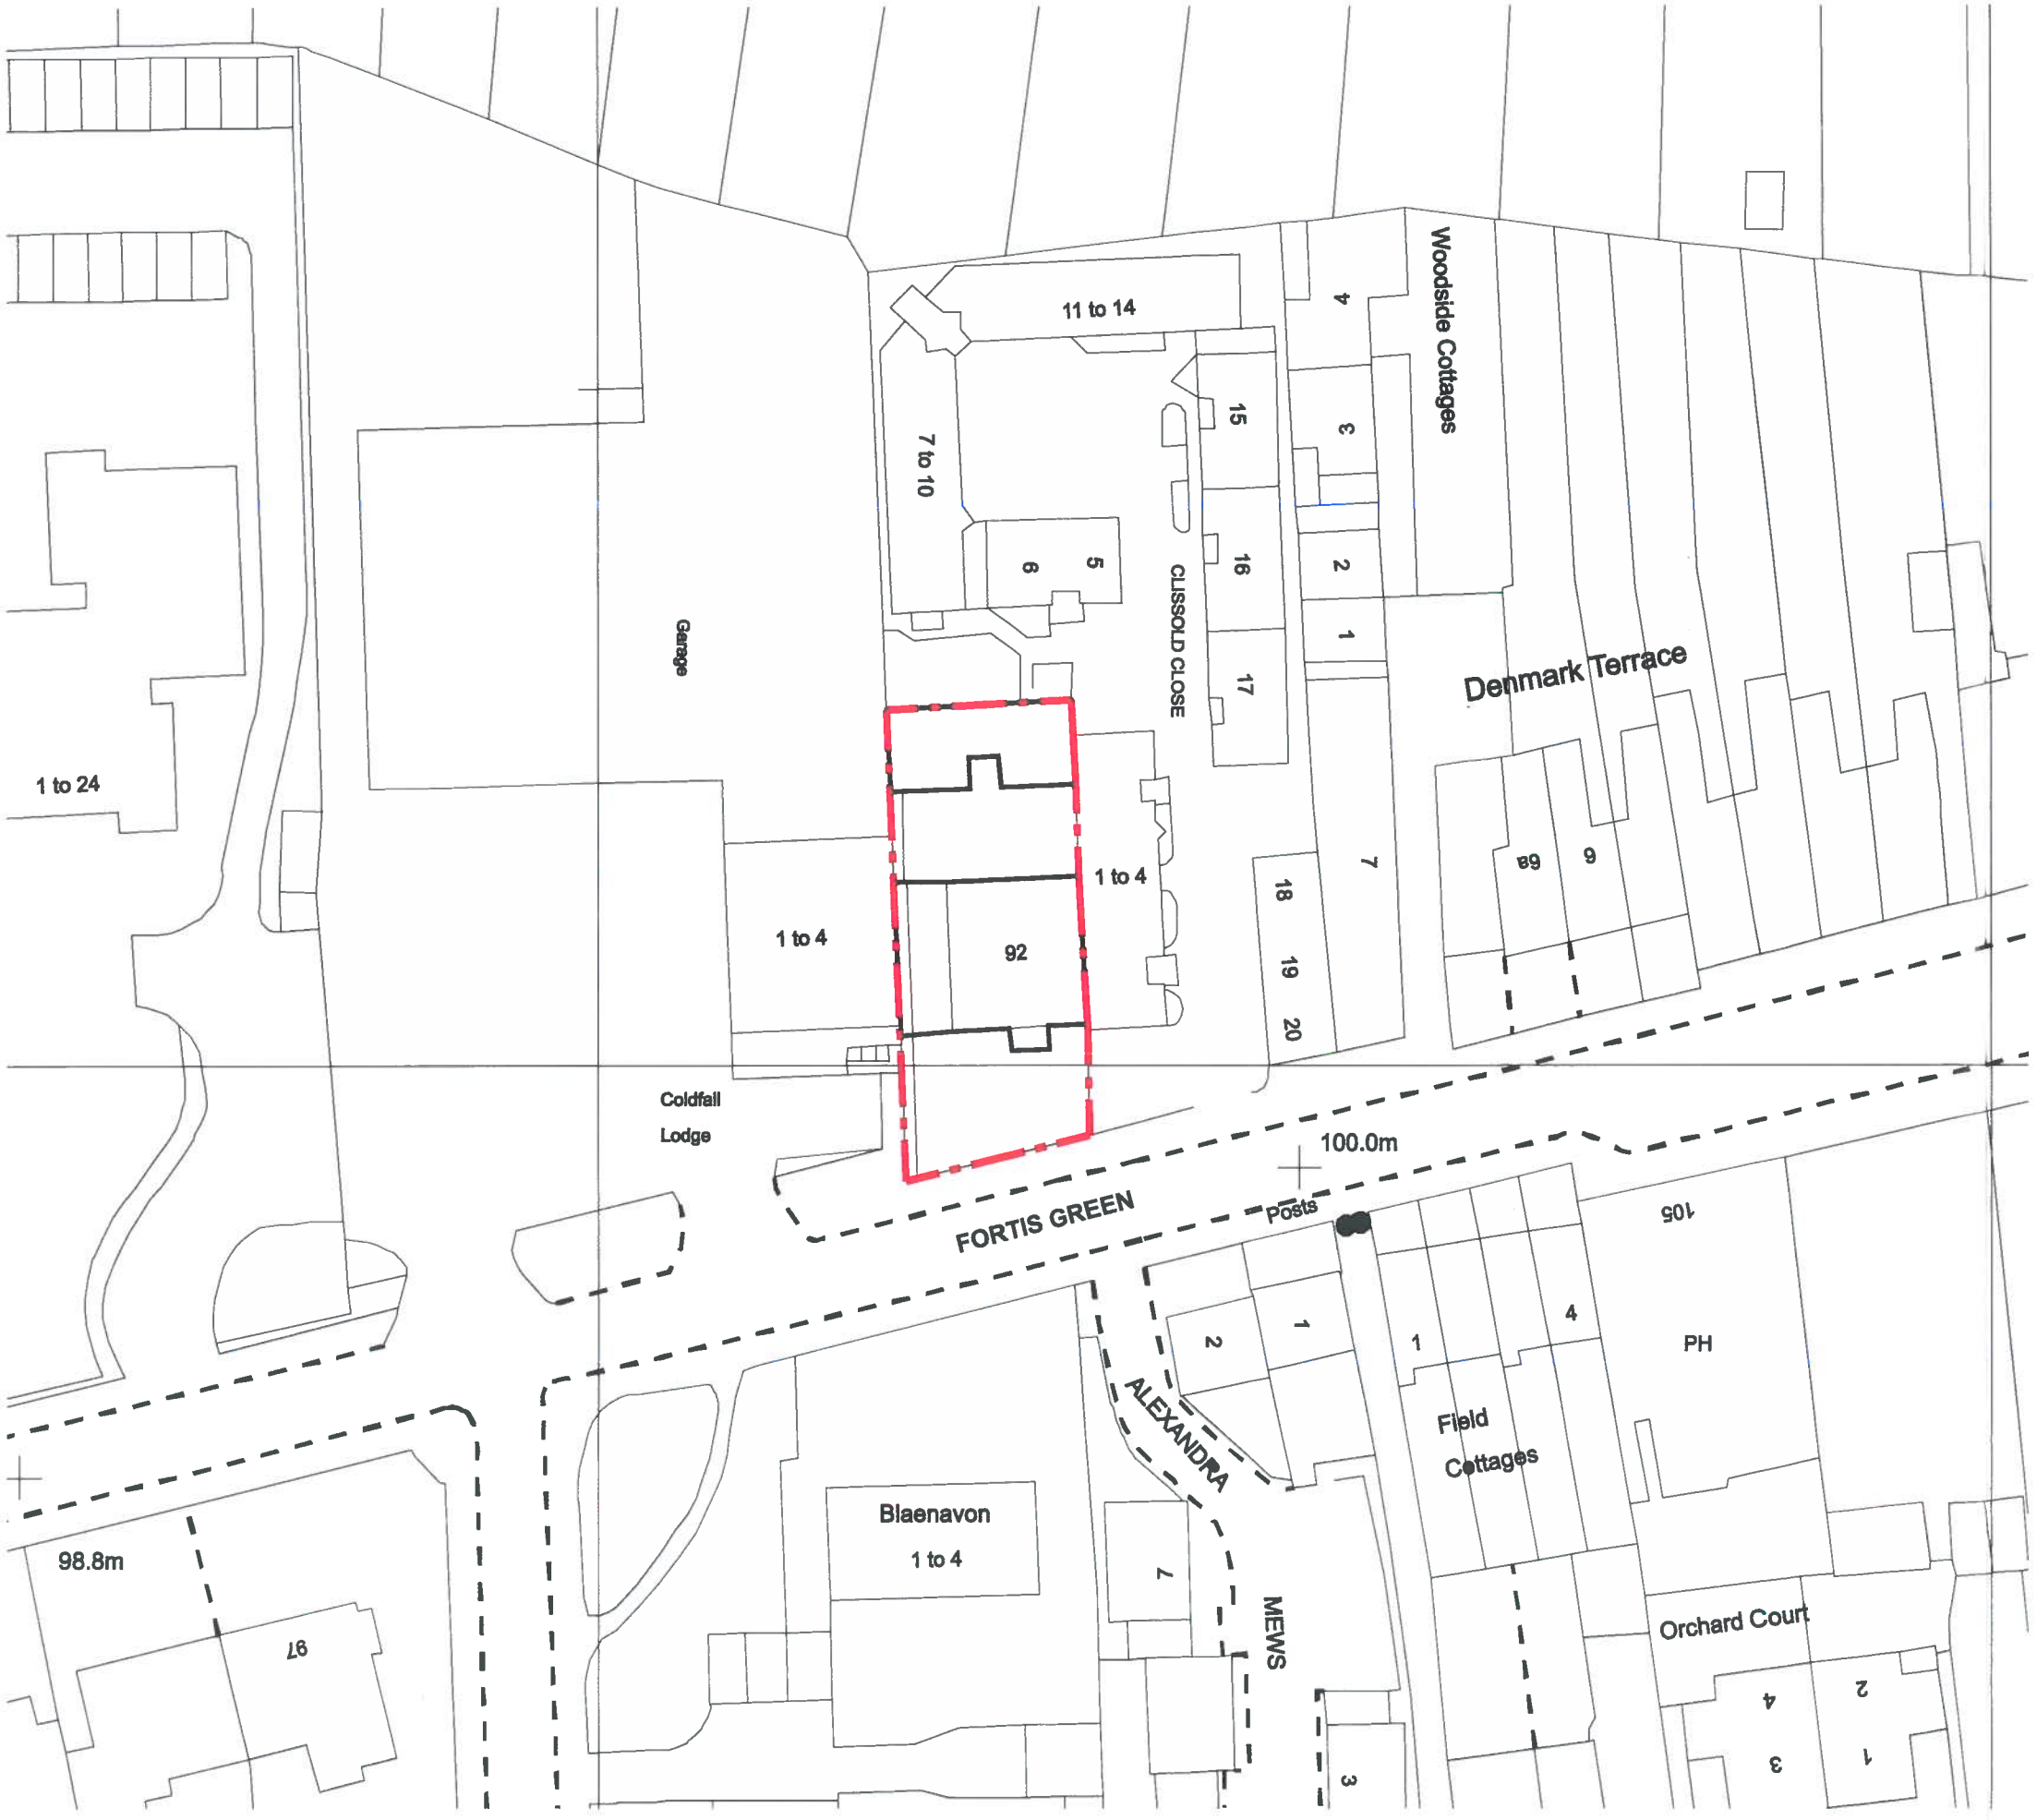

GENERAL NOTES:

1. THE CONTRACTOR IS RESPONSIBLE FOR CHECKING AND SETTING OUT ALL DIMENSIONS ON SITE.
2. DO NOT SCALE FROM DRAWINGS.
3. ANY DISCREPANCIES MUST BE REPORTED TO THE ARCHITECT/DESIGNER FOR VERIFICATION PRIOR TO COMMENCEMENT OF THE AFFECTED WORKS.
4. IF IN DOUBT ASK.
5. THIS DRAWING IS COPYRIGHT.

0 10 20m

Metres

N

REVISION:	DATE:	DESCRIPTION:
-	31.07.14	PLANNING APPLICATION SUBMISSION.

BOULEVARD PROPERTIES
Land and Property Investment
BOULEVARD HOUSE, 92 FORTIS GREEN, LONDON, N2 9EY
TELEPHONE: 020 8444 4999 FACSIMILE: 020 8444 5999

SITE ADDRESS:
92 FORTIS GREEN
LONDON N2 9EY

DRAWING TITLE:
SITE LOCATION PLAN

DATE: 31.07.2014

SCALE: 1:500 @ A3

DRAWN BY: AT

CHECKED BY: POM

DRAWING NO.: 110 : 101

REVISION:

11 NOV 2014



MARSHMOOR BRICKS LTD
WALKERN ROAD
BENINGTON
Nr. STEVENAGE
HERTS SG2 7LP

Tel: 01438 869100

This sample is intended to show texture and general appearance only. Bulk supplies cannot be guaranteed to correspond in every respect.

DESCRIPTION NO: 33857

GRADE: STOCK

CLIENT: FITZGERALD & BURKE

92 FORTIS GREEN RD N2

Brickwork sample panel for 92 Fortis Green, London N2 9EY

BOULEVARD PROPERTIES
Land and Property Investment
THE GLASS HOUSE, 5 SCLATER STREET, LONDON, E1 6JY
TELEPHONE: 020 8444 2999 FACSIMILE: 020 8444 5999

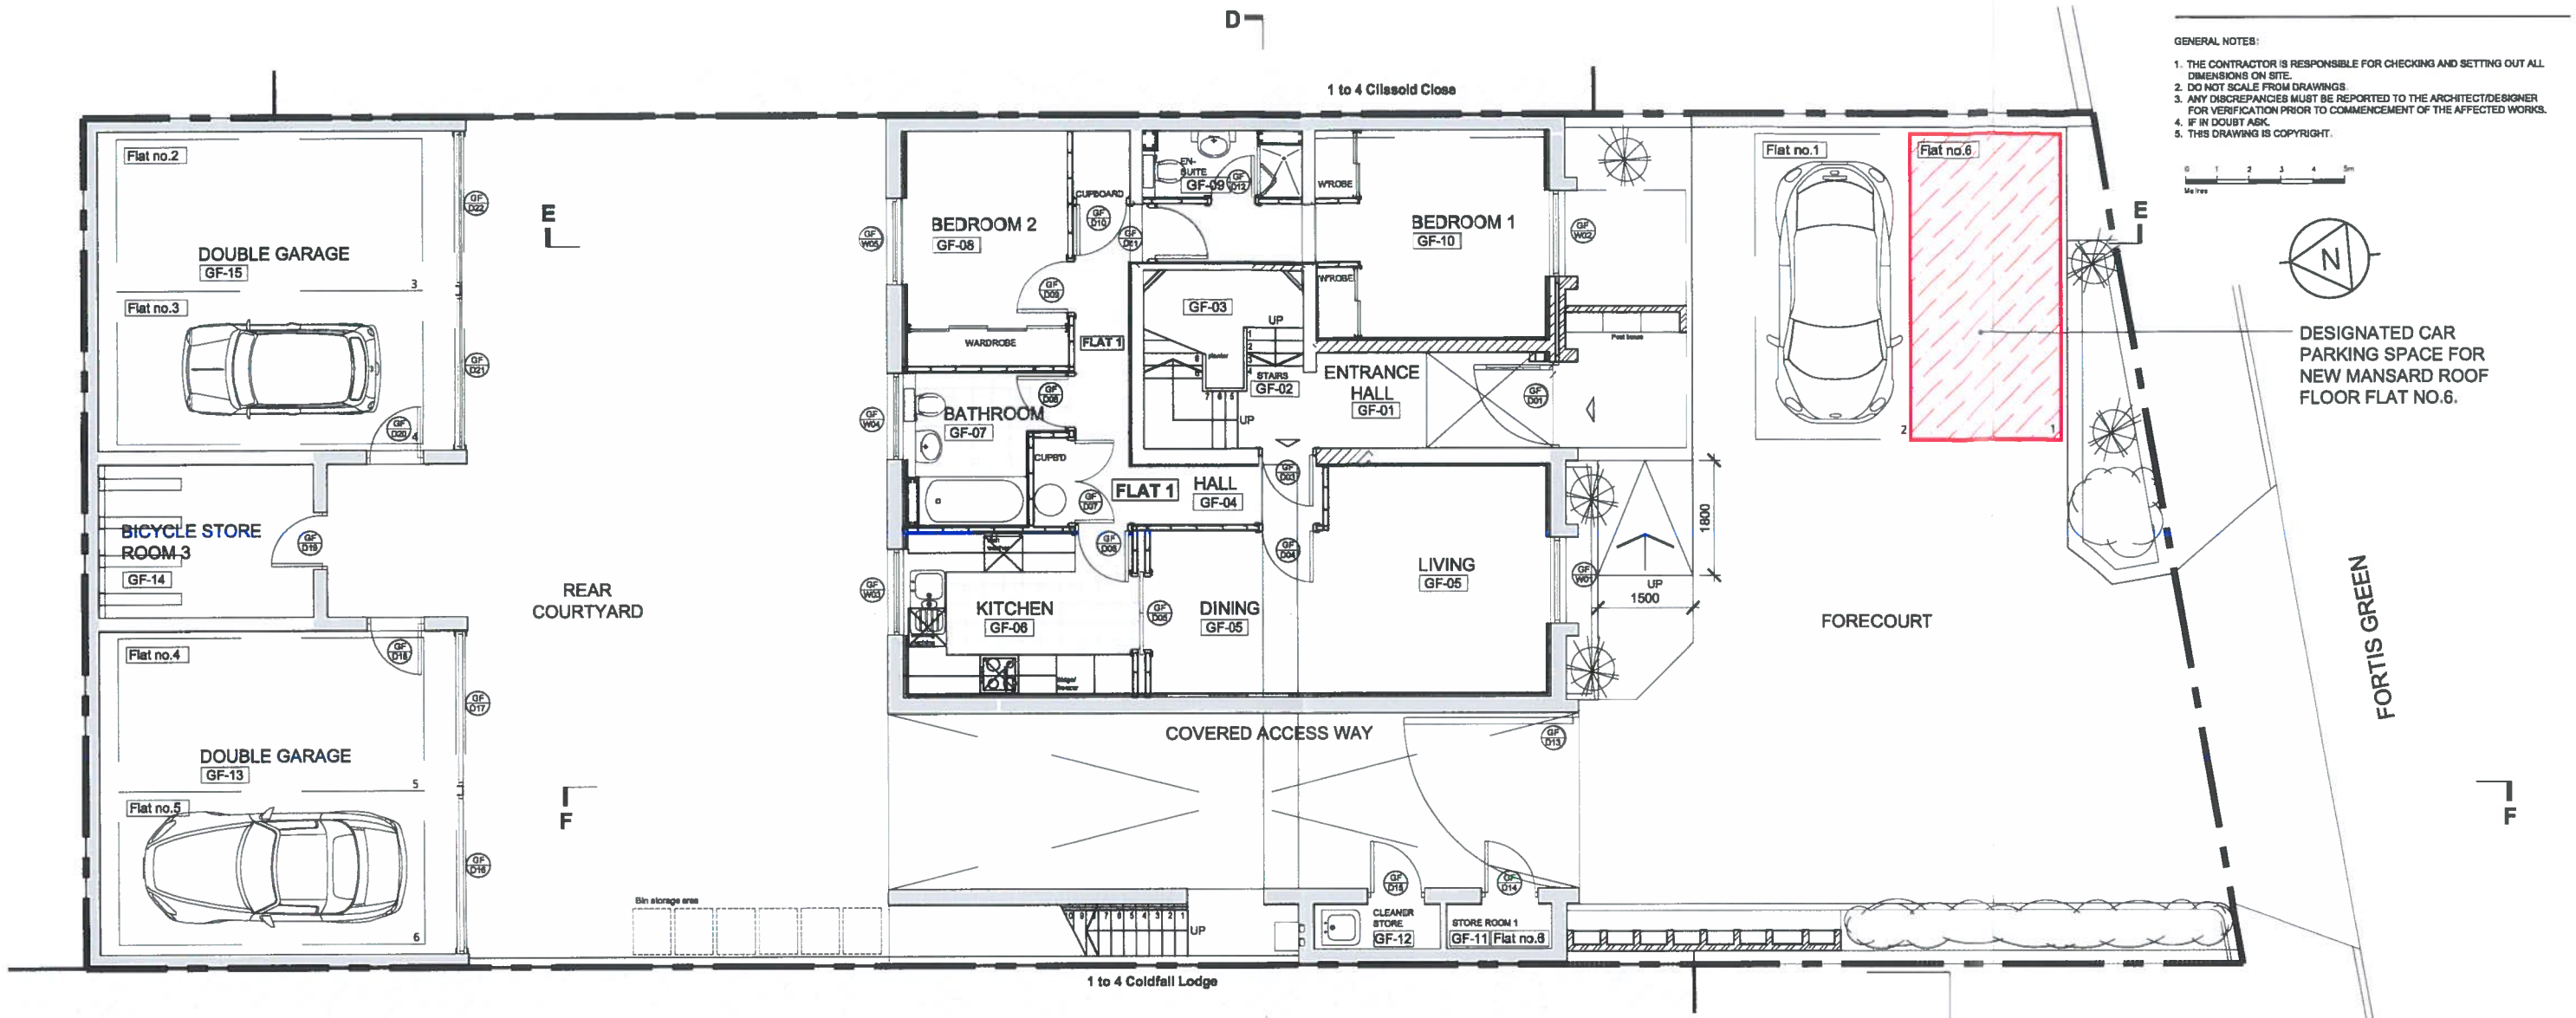

GENERAL NOTES:

1. THE CONTRACTOR IS RESPONSIBLE FOR CHECKING AND SETTING OUT ALL DIMENSIONS ON SITE.
2. DO NOT SCALE FROM DRAWINGS.
3. ANY DISCREPANCIES MUST BE REPORTED TO THE ARCHITECT/DESIGNER FOR VERIFICATION PRIOR TO COMMENCEMENT OF THE AFFECTED WORKS.
4. IF IN DOUBT ASK.
5. THIS DRAWING IS COPYRIGHT.

0 1 2 3 4 5m
Metres

PROPOSED SITE PLAN

LEGEND

DESIGNATED CAR PARKING SPACE FOR NEW MANSARD FLOOR FLAT NO.6.

REVISION:	DATE:	DESCRIPTION:
A	16.12.14	BICYCLE STORE INDICATED SEPARATELY ON DRG 100-213
-	21.11.14	PLANNING DESIGN REQUIREMENT

BOULEVARD PROPERTIES
Land and Property Investment
BOULEVARD HOUSE, 92 FORTIS GREEN, LONDON, N2 9EY
TELEPHONE: 020 8444 4999 FACSIMILE: 020 8444 5999

SITE ADDRESS:
92 FORTIS GREEN
LONDON N2 9EY

DRAWING TITLE:
PROPOSED SITE & GROUND FLOOR PLAN INDICATING DESIGNATED CAR PARK SPACE

DATE:	SCALE:
21-11-2014	1:50 @ A1
DRAWN BY:	CHECKED BY:
ART	POM

DRAWING NO.: 100 : 210

REVISION: A

PRELIMINARY

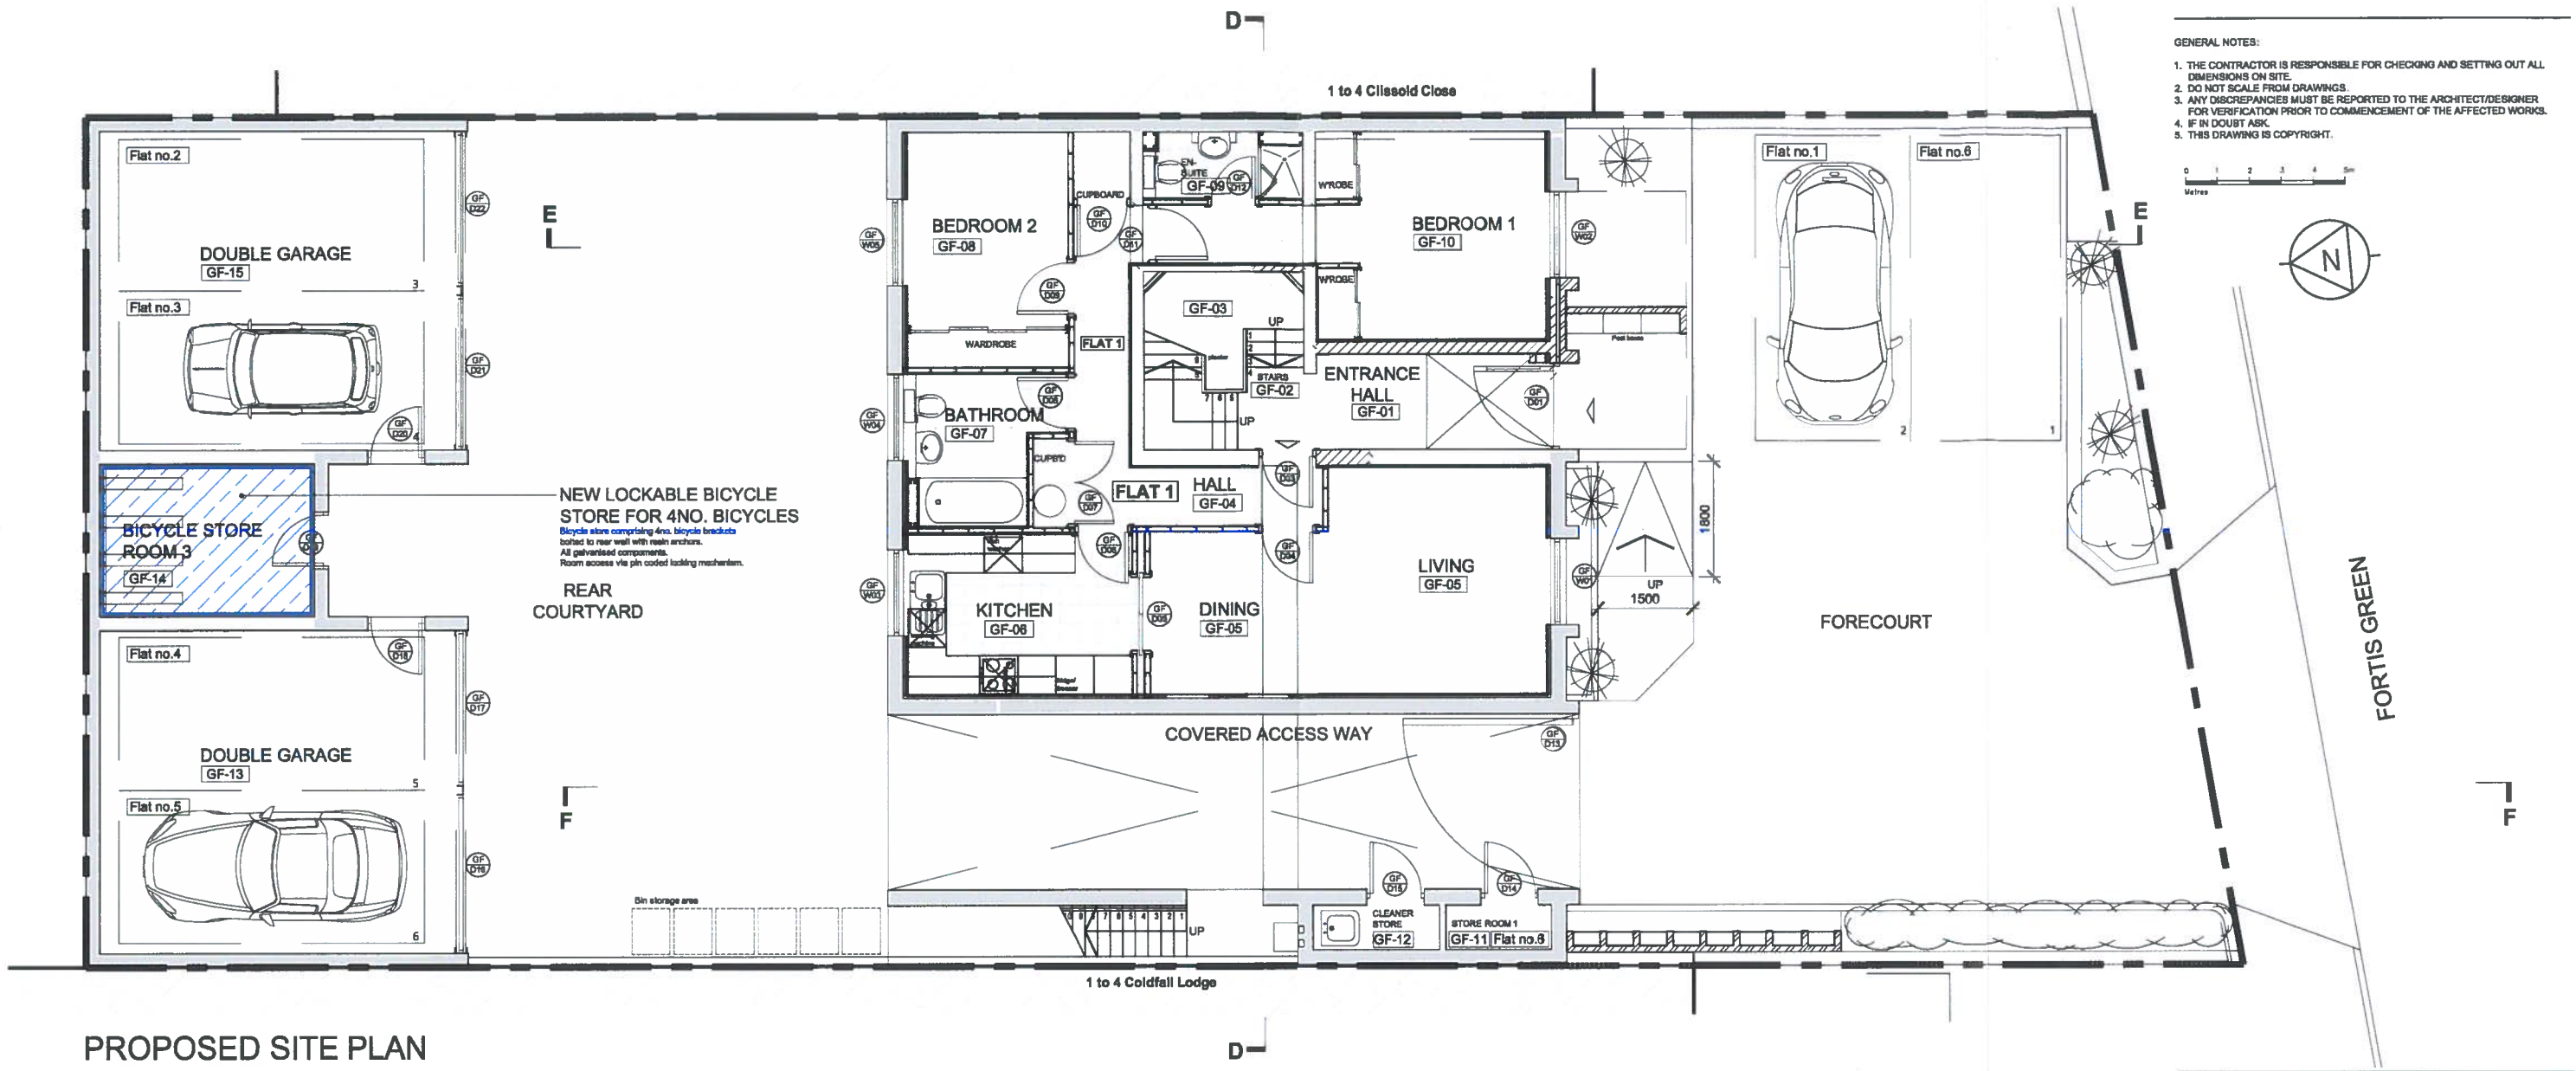

PROPOSED SITE PLAN

GENERAL NOTES:

1. THE CONTRACTOR IS RESPONSIBLE FOR CHECKING AND SETTING OUT ALL DIMENSIONS ON SITE.
2. DO NOT SCALE FROM DRAWINGS.
3. ANY DISCREPANCIES MUST BE REPORTED TO THE ARCHITECT/DESIGNER FOR VERIFICATION PRIOR TO COMMENCEMENT OF THE AFFECTED WORKS.
4. IF IN DOUBT ASK.
5. THIS DRAWING IS COPYRIGHT.

0 1 2 3 4 5m
Metres

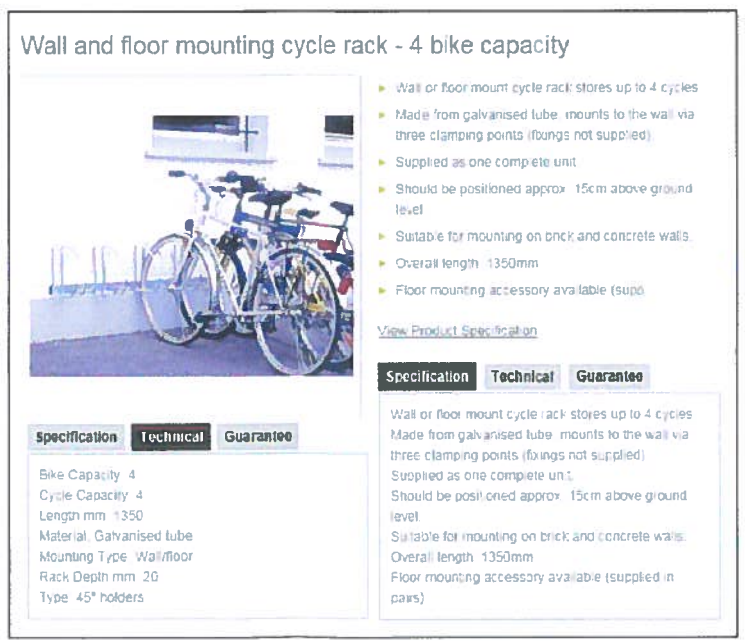

LEGEND

NEW BICYCLE STORE FOR 4NO. BICYCLES

PRELIMINARY

REVISION:	DATE:	DESCRIPTION:
-	16.12.14	PLANNING DESIGN REQUIREMENT

BOULEVARD PROPERTIES
Land and Property Investment
BOULEVARD HOUSE, 92 FORTIS GREEN, LONDON, N2 9EY
TELEPHONE: 020 8444 4999 FACSIMILE: 020 8444 5999

SITE ADDRESS:
92 FORTIS GREEN
LONDON N2 9EY

DRAWING TITLE:
PROPOSED SITE & GROUND FLOOR PLAN INDICATING BICYCLE STORE LOCATION & PROVISION

DATE:	SCALE:
21-11-2014	1:50 @ A1

DRAWN BY:	CHECKED BY:
ART	POM

DRAWING NO.:	REVISION:
100 : 213	.