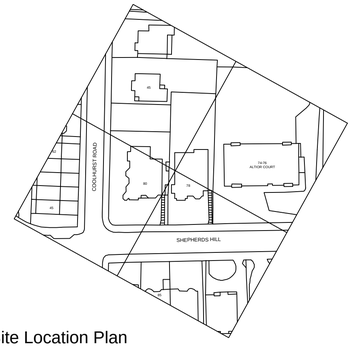

Site Location Plan
1:1250

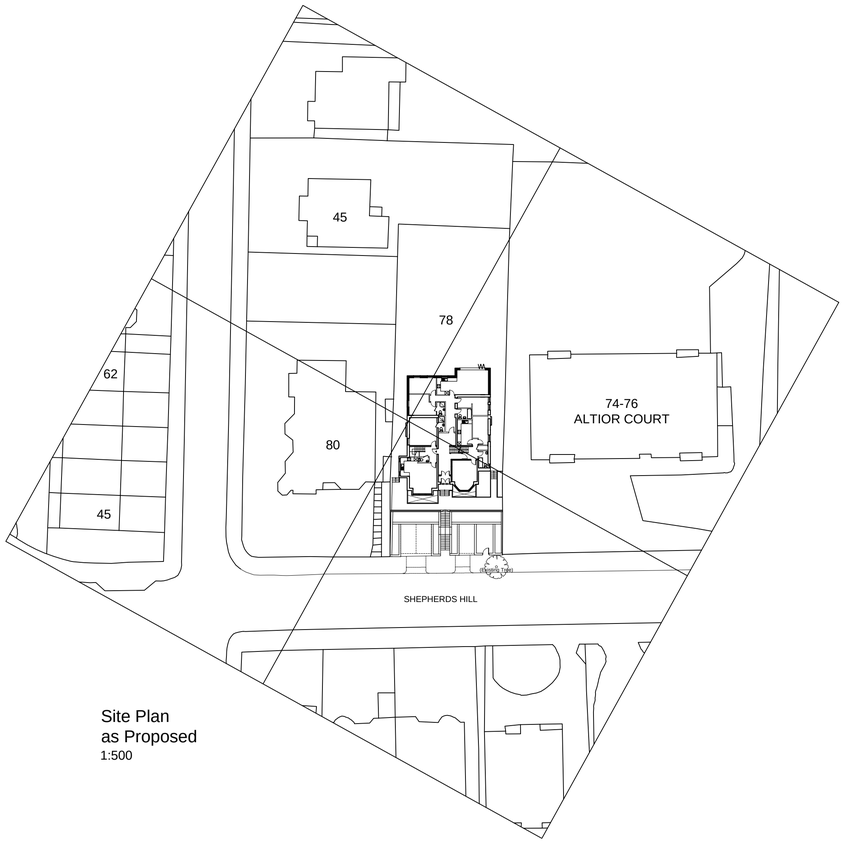

Site Plan
as Proposed
1:500

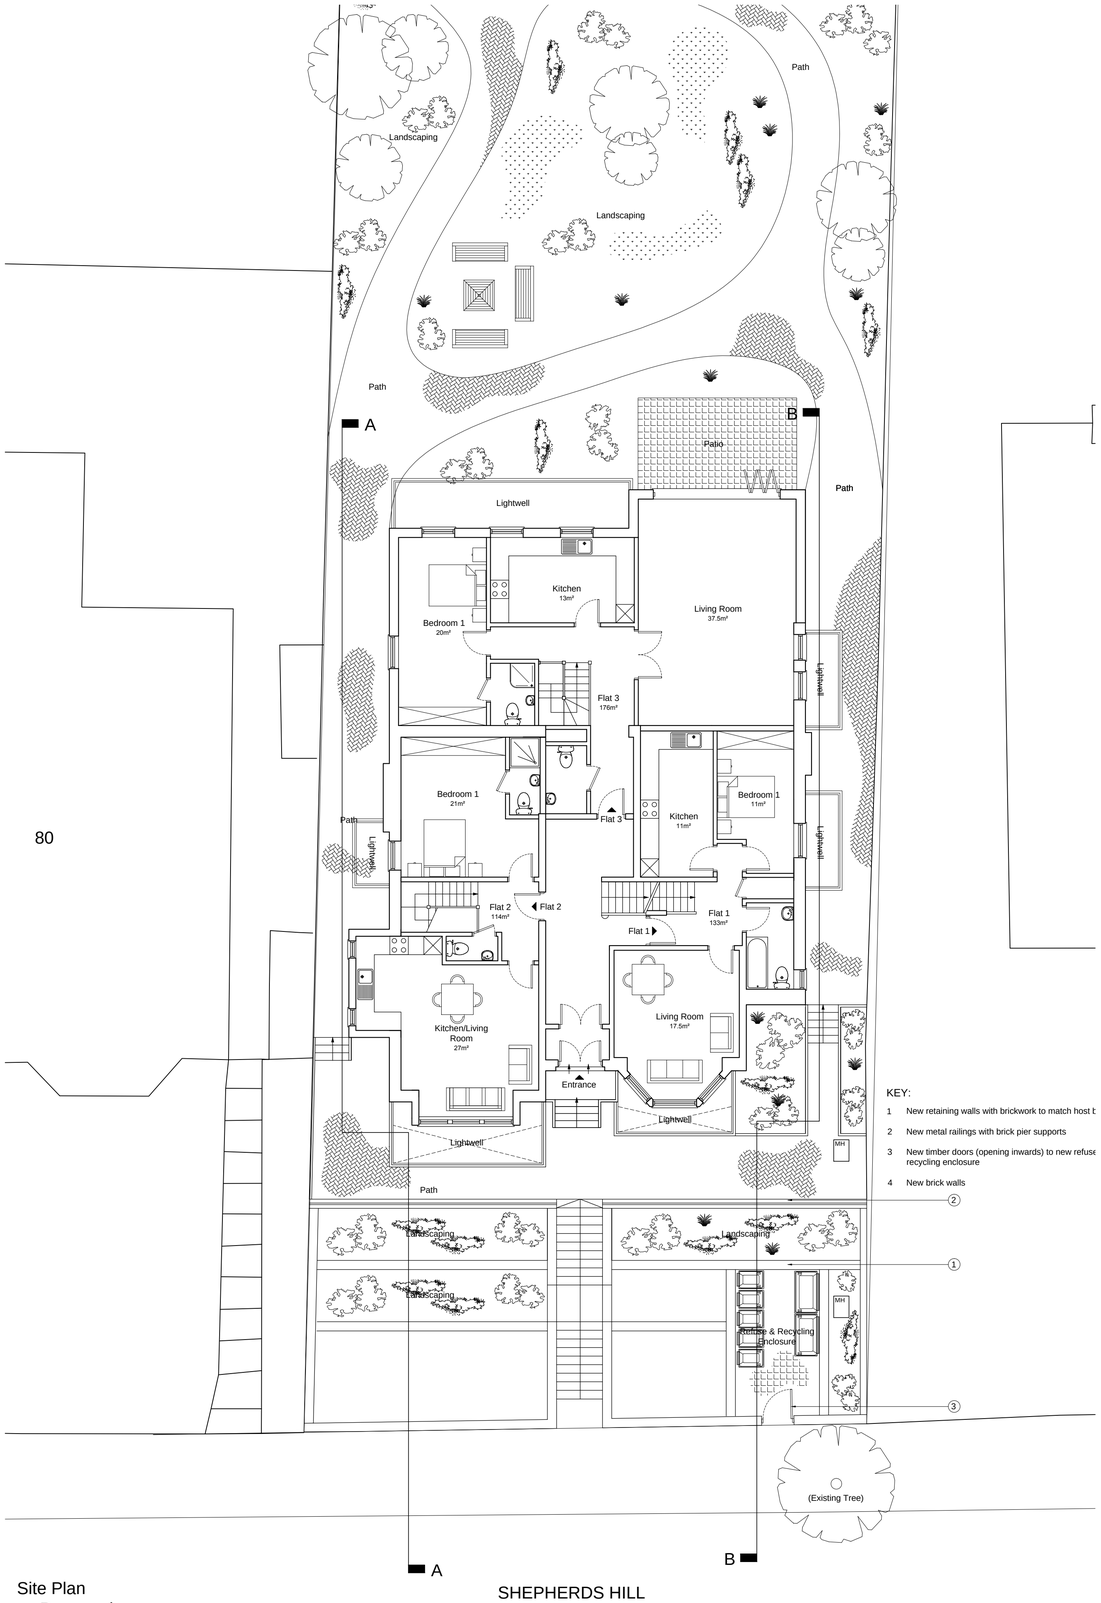

Site Plan
as Proposed
1:100

80

No scaled dimensions to be taken from this drawing. All dimensions to be site checked.

N

0mm 10mm 20mm 30mm 40mm
0m 1m 2m 3m 4m

CGA architects
221 East Barnet Road,
Barnet, Herts EN4 8QS
Tel: 020 8449 5100
Fax: 020 8449 5170
©

Client:
Pacific Technologies Ltd

Site:
78 Shepherds Hill
London
N6 5RH

Scale: 1:1250, 1:500, 1:100	Drawn:
Date: Jan. 2014.	

Title:
Site Plans as Proposed

Drg. No.	Rev.
690/53	#