

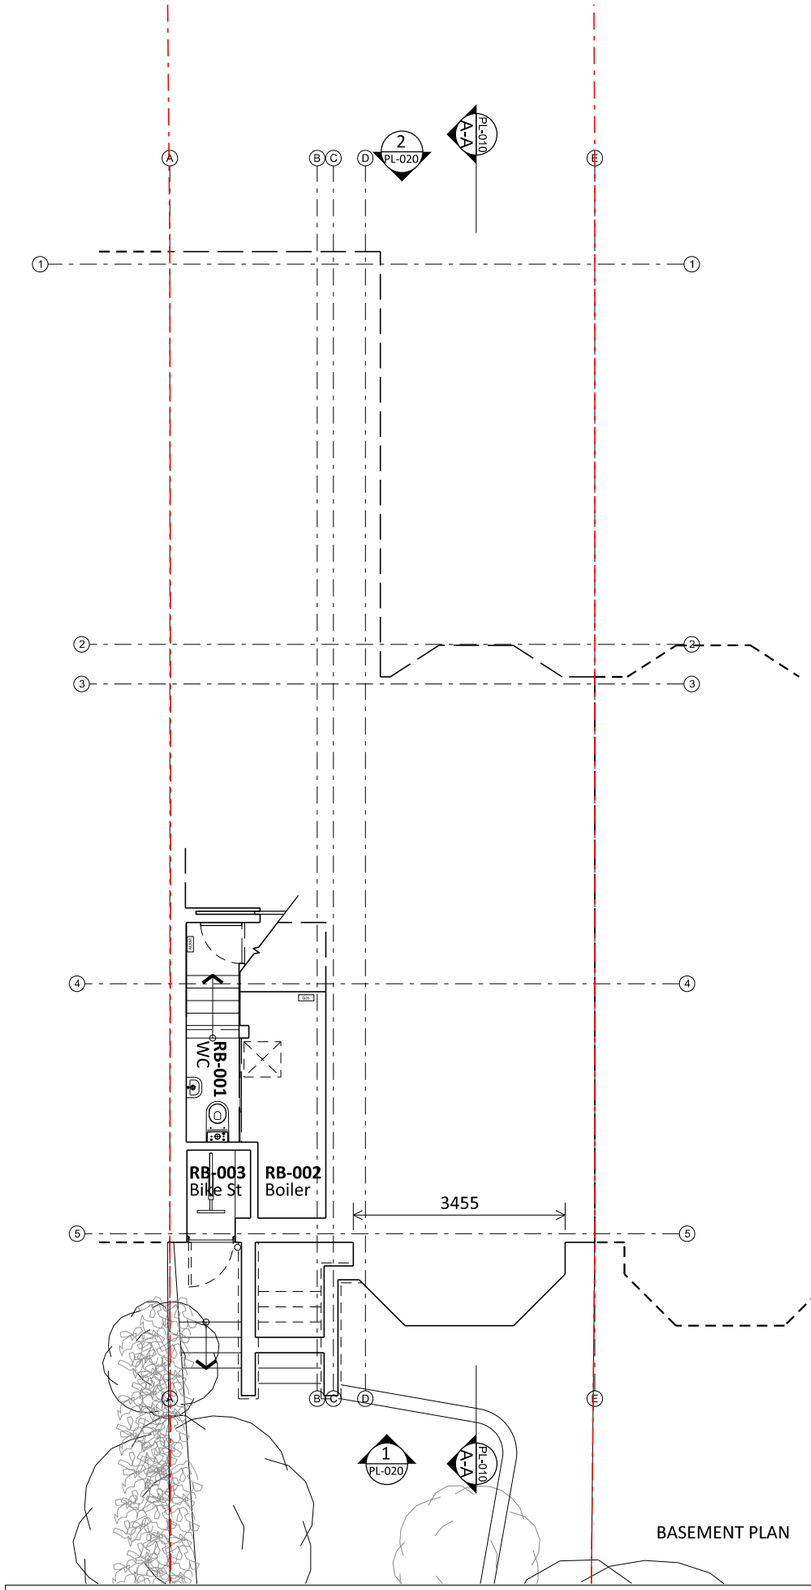


BASEMENT PLAN

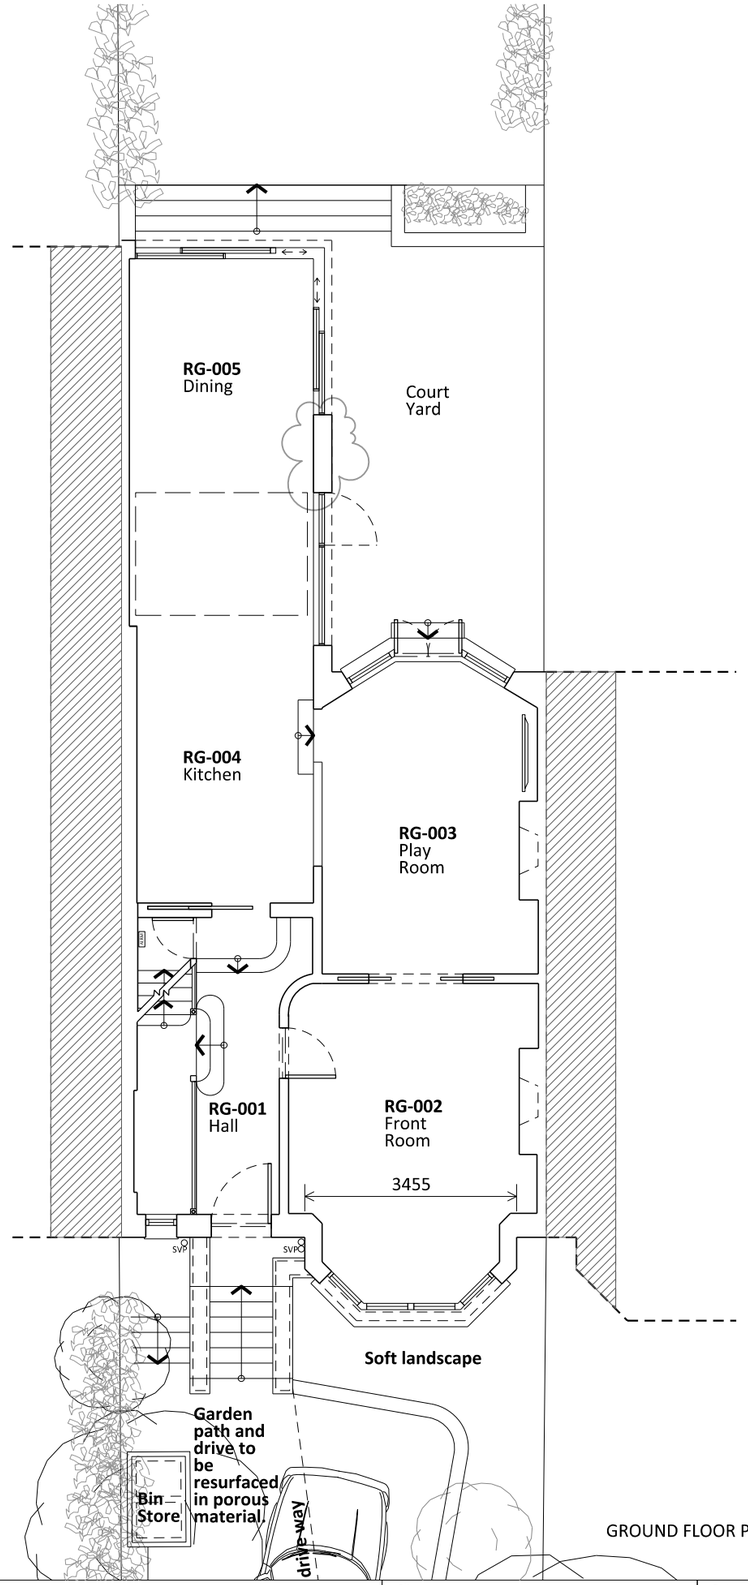

GROUND FLOOR PLAN

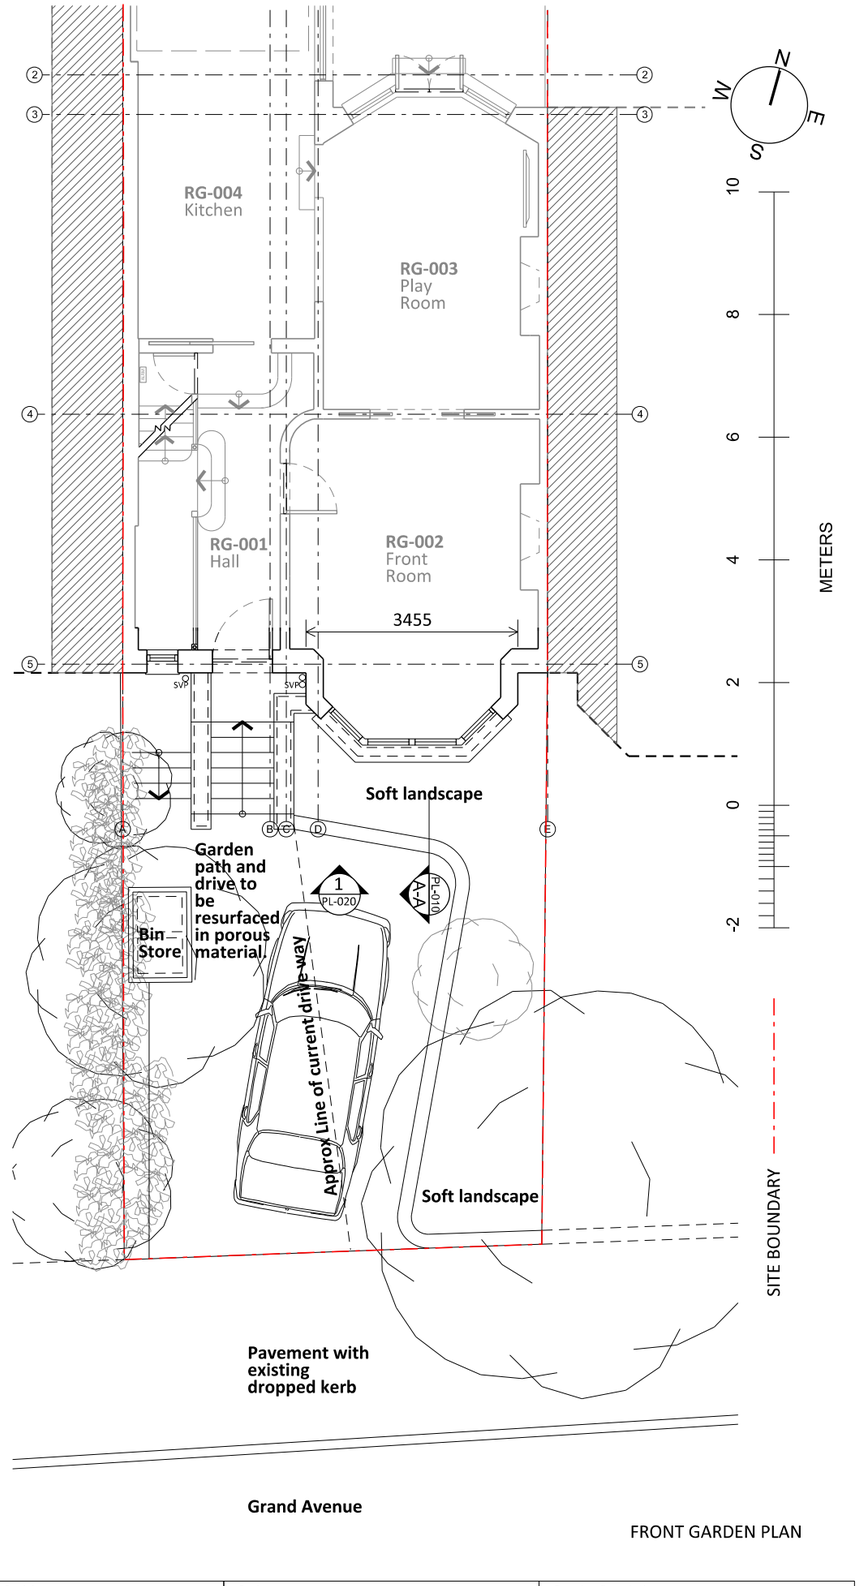

FRONT GARDEN PLAN

Simon Whitehead ARCHITECTS

SIMON WHITEHEAD ARCHITECTS LIMITED

WWW.SIMONWHITEHEAD.COM
OFFICE@SIMONWHITEHEAD.COM

LONDON OFFICE
UNIT 16,
BLUE LION PLACE,
LONG LANE,
LONDON SE1 4PU
TEL. +44 (0)207 183 1063
FAX. +44 (0)207 691 7242

TUNBRIDGE WELLS OFFICE
STUDIO ONE,
PANTILES CHAMBERS,
85 HIGH STREET,
TUNBRIDGE WELLS TN1 1XP
TEL. +44 (0)1892 800 456
FAX. +44 (0)207 691 7242

ALL DIMENSIONS & CONDITIONS ARE TO BE CHECKED ON SITE PRIOR TO PREPARING DRAWINGS OR COMMENCING ANY WORK

Do not scale for building control or construction purposes. May be scaled for planning purposes

All dimensions in millimetres unless otherwise stated.

Any variations or supplementary drawings are to be approved by the Architect

RIBA Chartered Practice

arb Architects Registration Board

Magnetic media does not constitute contract documentation and update of this data will occur. These files are current as of the date of issue. Your use of the content of these files is at your own risk. Reference should always be made to the hard copy which is superior to the digital format.
Any documents produced by yourselves which contain part or all of this data remains your responsibility and is attributed to yourselves. Whilst every effort has been made to ensure that this file has been scanned for viruses, we cannot ensure that it does not contain any.

© 2013, Simon Whitehead Architects Limited

Client

Status
PLANNING

Local Authority
HARINGEY COUNCIL

CAD Drawn
SA

Checked
SW

Date Revision

Project
63 GRAND AVENUE,
LONDON,

Job Number
14-029

Drawing Number
PL-001

Scale
1:100 @ A3

Date
23/02/2015

Drawing Description
PROPOSED BASEMENT AND GROUND FLOOR PLAN

Revision
A B