
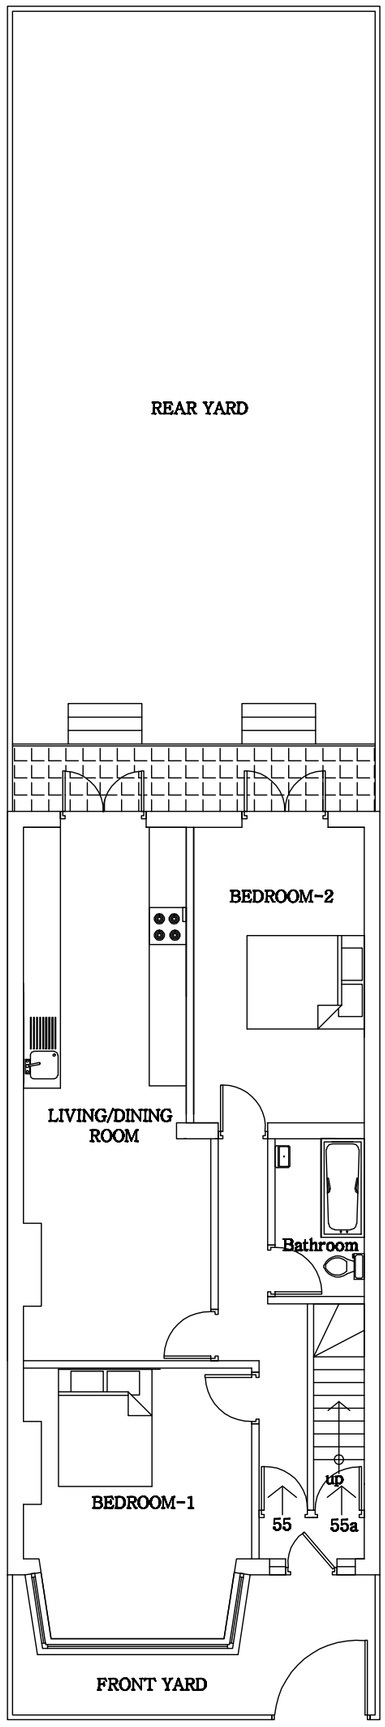


Public Pavement — Public Pavement

Oakdale Road

EXISTING GROUND FLOOR

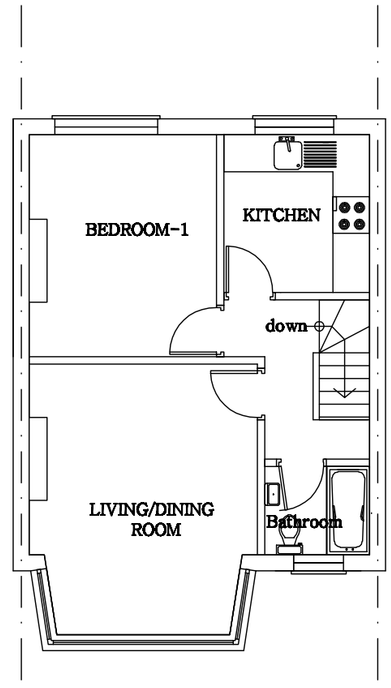

EXISTING FIRST FLOOR

2 m 0 2 4 m

a l k o g r o u p
ARCHITECTURAL & ENGINEERING DESIGN
2 CHEAPSIDE, NORTH CIRCULAR ROAD
LONDON, N13 5ED
T: 0772 333 1891, 020 3213 0192
e-mail: akosele@alkogroup.co.uk
www.alkogroup.co.uk

PROJECT : LOFT CONVERSION

DRAWING TITLE: EXISTING FLOOR PLANS

PROJECT ADDRESS : 55 OAKDALE ROAD
LONDON, N4 1NU

SCALE : 1:100 @ A3 DATE : Nov./2013

PROJECT No : AK/12-01