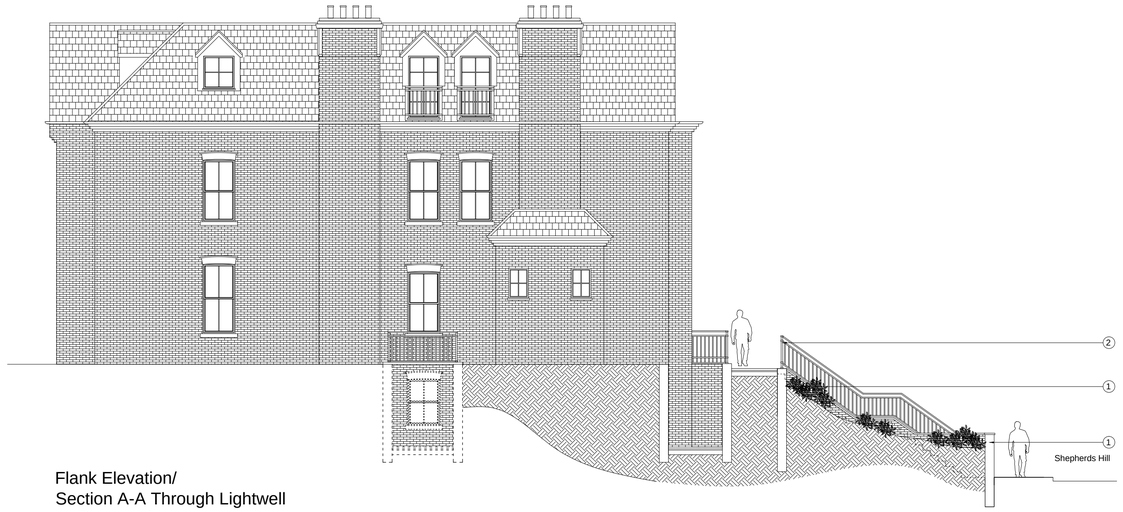

Flank Elevation/
Section A-A Through Lightwell
as Proposed



Front Elevation
as Proposed

KEY:

1 New retaining walls with brickwork to match host building

2 New metal railings with brick pier supports

3 New timber doors (opening inwards) to new refuse and recycling enclosure



Flank Elevation/
Section B-B Through Lightwell
as Proposed

No scaled dimensions to be taken from this drawing. All dimensions to be site checked.

0mm 10mm 20mm 30mm 40mm
0m 1m 2m 3m 4m

CGArchitects
221 East Barnet Road,
Barnet, Herts EN4 8QS
Tel: 020 8449 5100
Fax: 020 8449 5170
©

Client:
Pacific Technologies Ltd

Site:
78 Shepherds Hill
London
N6 5RH

Scale: 1:100	Drawn:
Date: Jan. 2015	

Title:
Elevations as Proposed

Drg. No.	Rev.
690/54	#