

0 1 2 3 4 5m

SCALE 1:50
WHEN PRINTED ON A1 SIZE PAPER
SCALE 1:100
WHEN PRINTED ON A3 SIZE PAPER


N

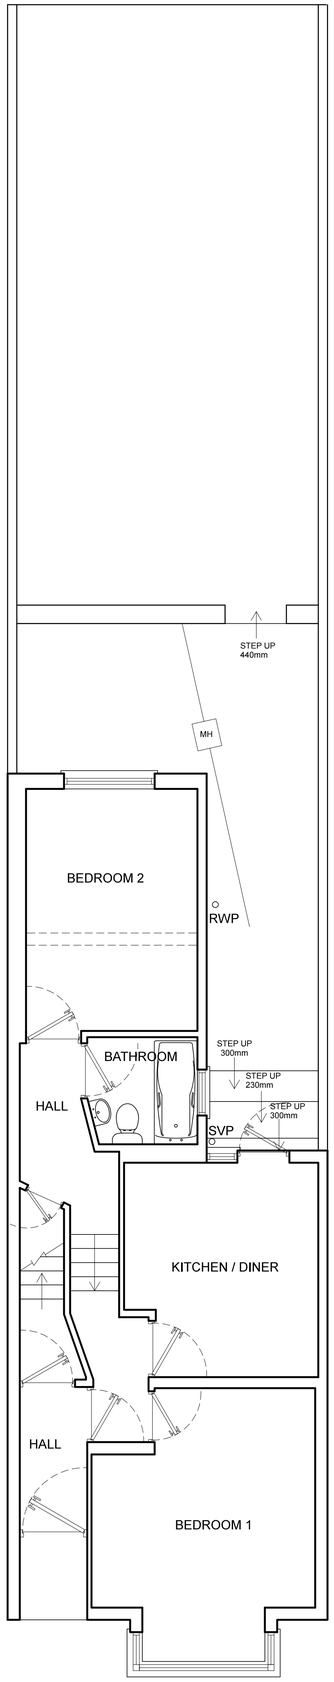

EXISTING GROUND FLOOR PLAN

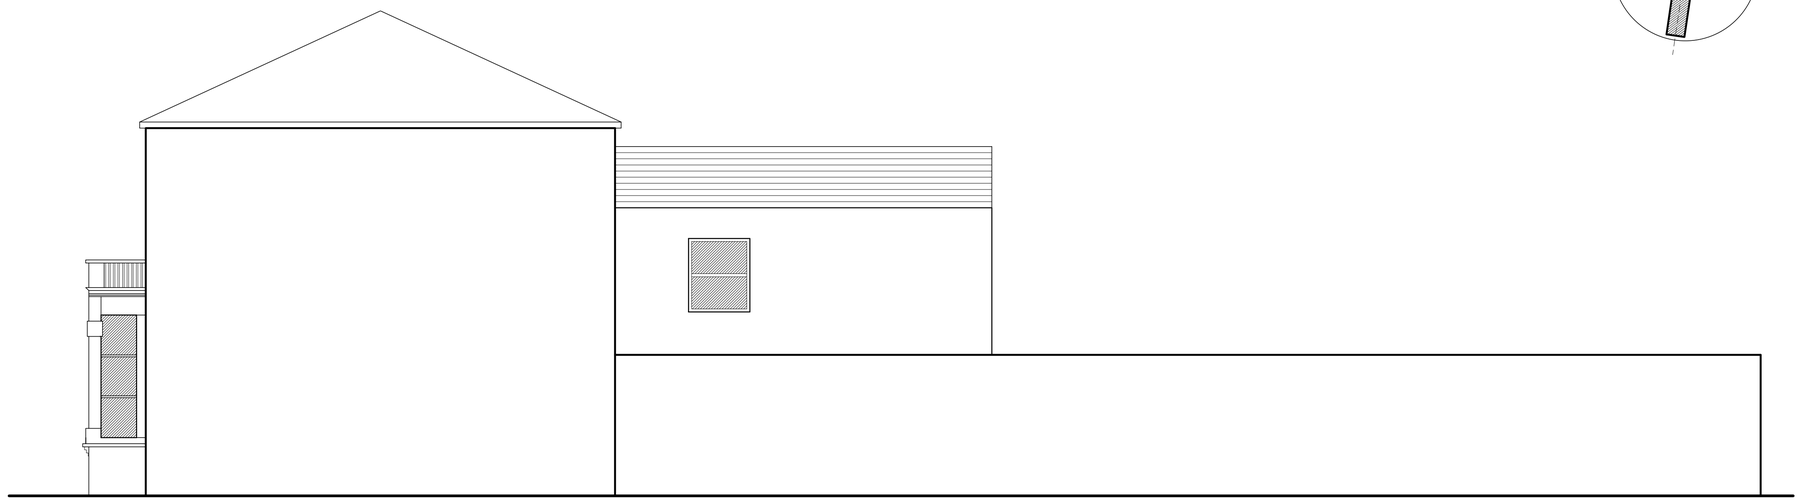

EXISTING SIDE ELEVATION

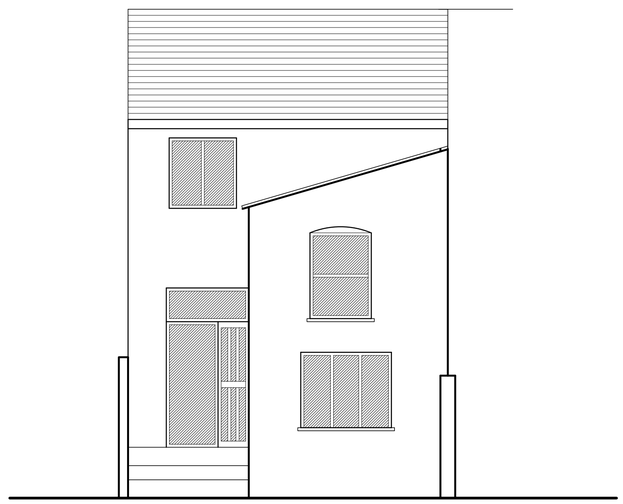

EXISTING REAR ELEVATION

IMPORTANT NOTE

ALL DIMENSIONS TO BE CONFIRMED ON SITE
ALL FINAL DIMENSIONS MUST BE CONFIRMED WITH THE ARCHITECT BEFORE WORK PROCEEDS
ANY DIMENSIONAL DISCREBANCIES MUST ALSO BE REFERED TO THE ARCHITECT WHOSE DECISION IS FINAL AND BINDING

A		A	PLANNING DRAWINGS

HOME AND OFFICE
CHARTERED ARCHITECTS - PLANNERS
STUDIO: 39 FORESTDALE, SOUTHGATE, LONDON N14 7DY
T:07561 100080 F:020 8351 0026 Em: homearchitect@btinternet.com

ARCHITECT:
MICHAEL HAPESHIS
BA(Hon's), DipArch(Hon's), RIBA, ARB, ETEK

STRUCTURAL ENGINEER:

BUILDING SERVICES ENGINEER:

QUANTITY SURVEYOR:

DRAWING TITLE: EXISTING PLANS AND ELEVATIONS

PROJECT TITLE / CLIENT:
EXISTING PLANS AND ELEVATIONS
145 LOTHAIR ROAD
N4 1ER

CLIENT: KIDS PROPERTY LTD

Job No:		DRAWING NO	101
CI/SfB	10=1	REVISION SUFFIX	A
Scale	DATE	DRAWN	CHECKED
1:50	10.01.2015	CAROLYN	M.HAPESHIS