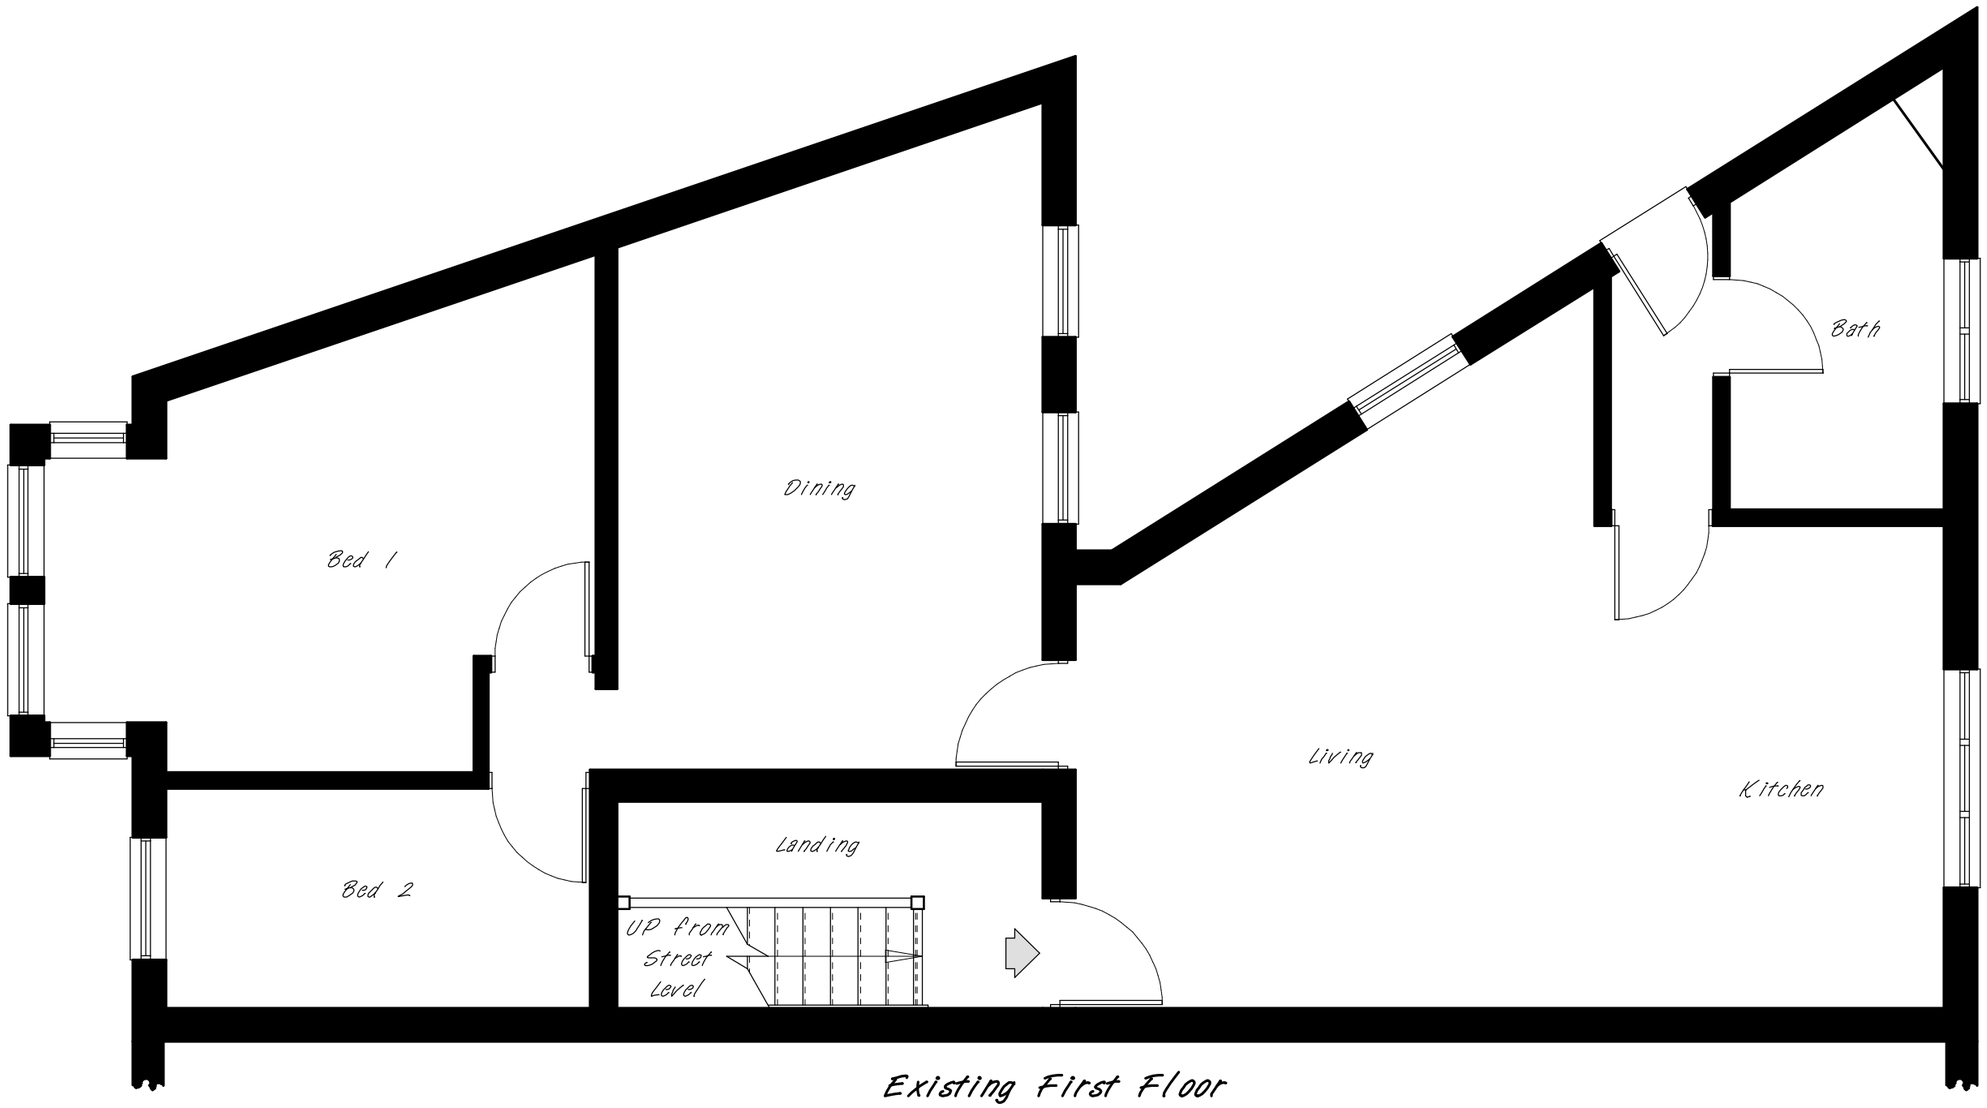

Existing First Floor

0 0.5 1M 2 3 4 5M

THIS DRAWING SHOULD BE READ IN
CONJUNCTION WITH THE SPECIFICATION.
IT REMAINS THE COPYRIGHT OF THE DESIGNER AND MUST NOT
BE USED, ALTERED OR COPIED WITHOUT PERMISSION

Proposed Internal Alterations.

SITE: 41a St. Ann's Road,
London,
N15 6NG.

PROPERTY SERVICES
Architectural Designers
& Surveyors
Newbury (01635) 864956

DRAWN:	SCALE:	DATE:
DAF	1 : 50 @ A3	January '15
DRAWING NO: 15/174/01		REV: