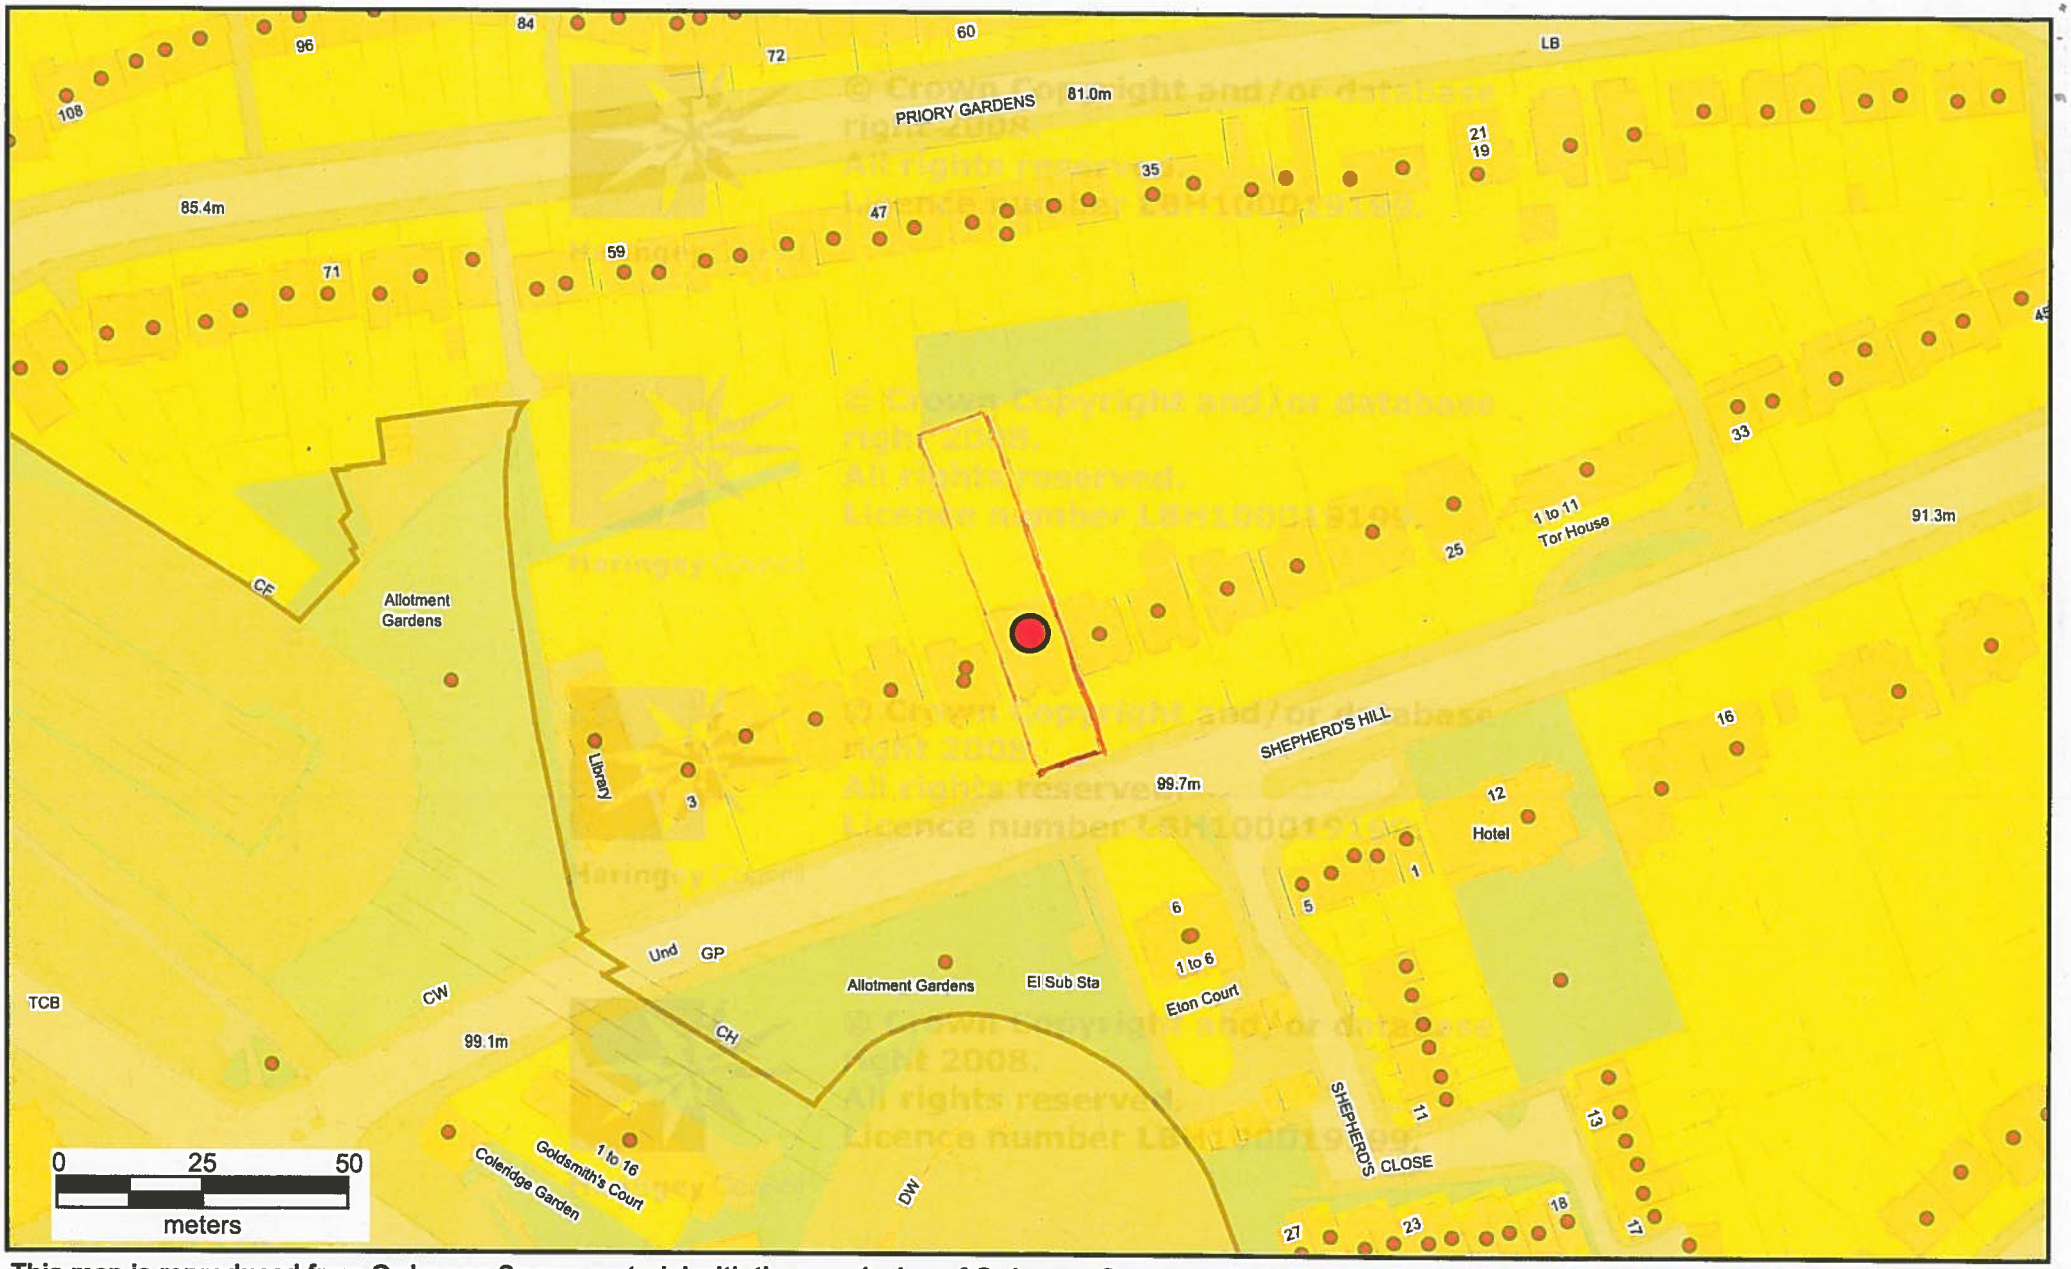


This map is reproduced from Ordnance Survey material with the permission of Ordnance Survey on behalf of the Controller of Her Majesty's Stationary Office
© Crown copyright. Unauthorised reproduction infringes Crown copyright and may lead to prosecution or civil preceedings. LBH 100019199 (2011)

REF: 6085 - 13 Shepherds Hill, N6 5QJ

15-Jan-2015

INTERNAL USE ONLY

Scale 1:1250