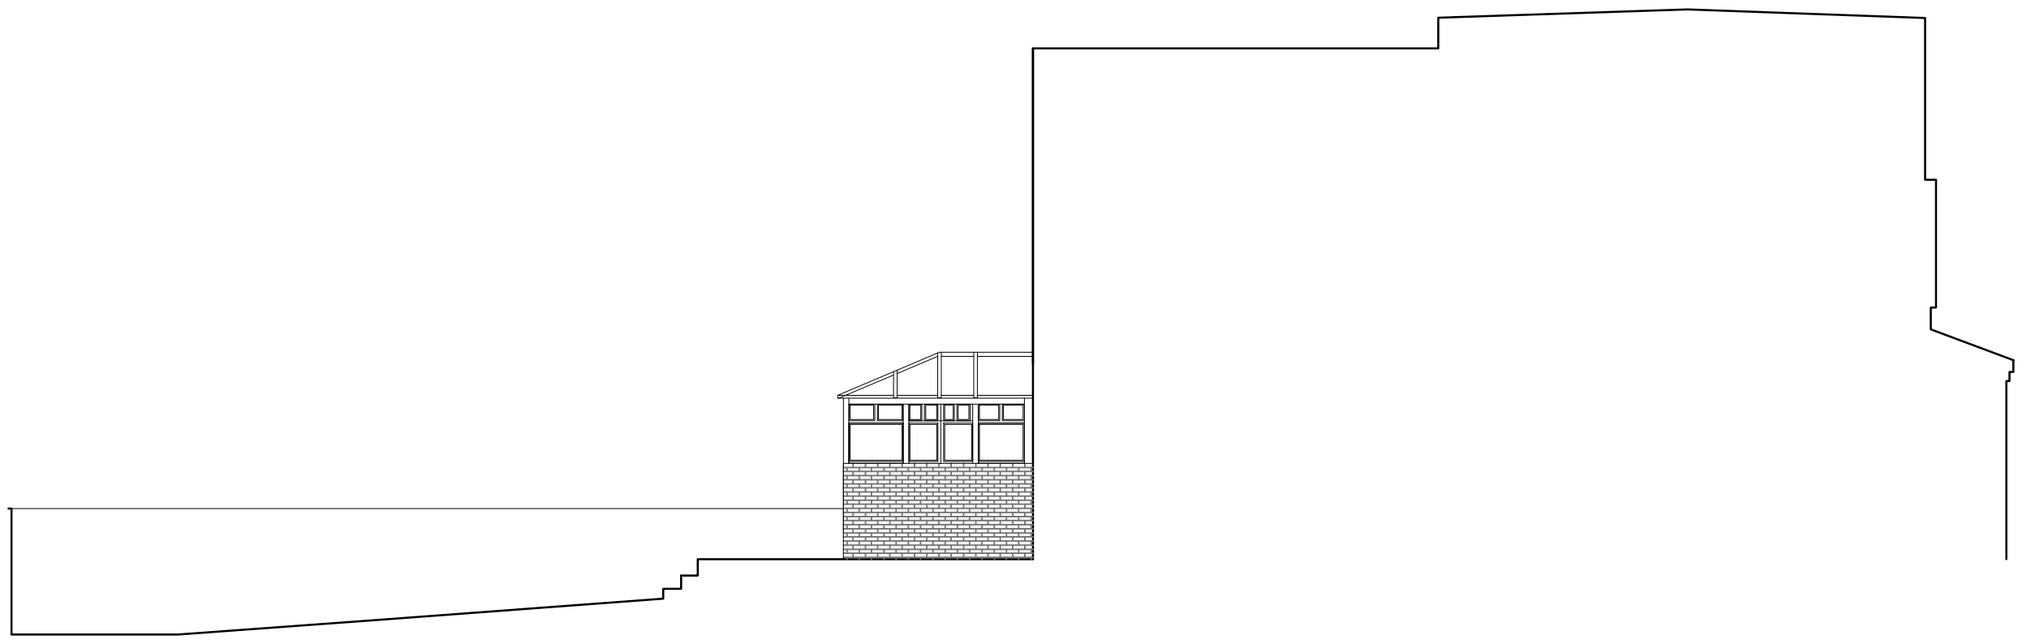

EXISTING NEIGHBOURING ELEVATION

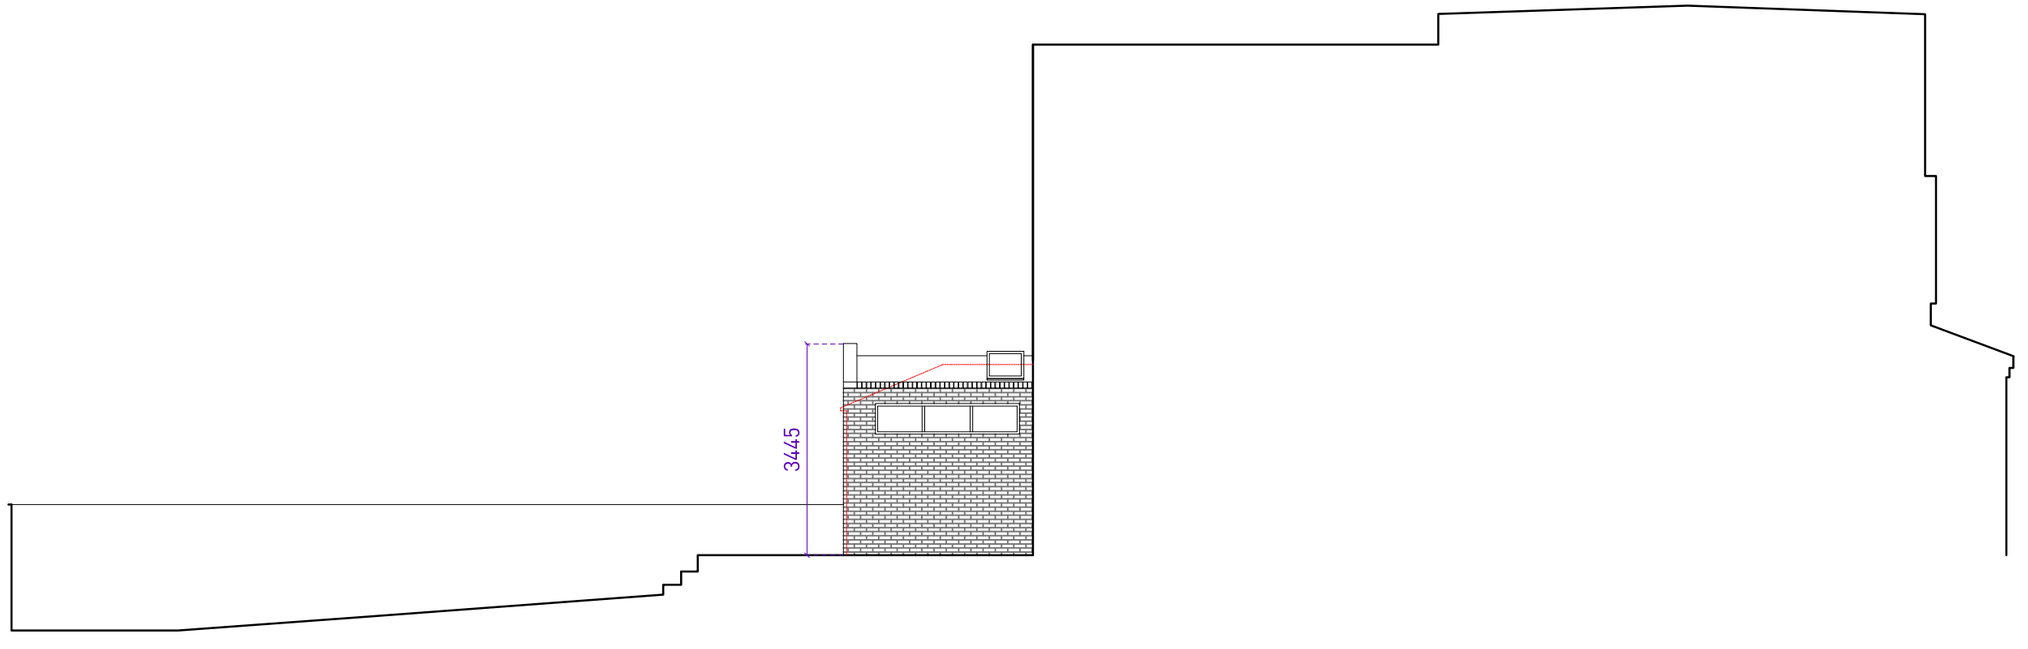

PROPOSED NEIGHBOURING ELEVATION

Copyright is reserved. This drawing is issued on the condition that it is not copied, reproduced, retained or disclosed to any unauthorized person, either wholly or in part, without consent.

Do not scale from this drawing. All dimensions are to be checked on site.

REV DATE NOTES

0m 1m 2.5m 5m

LIVE-IN DESIGN
ARCHITECTURAL

a: Arthouse Studios, 5 Atterbury Road, London, N4 1SG
t: 0208 350 4418

e: contact@live-indesign.co.uk
w: www.live-indesign.co.uk

PROJECT:	42 Milton Park		
TITLE:	EXTG & PROPOSED SIDE ELEVATION		
STATUS:	PLANNING		
DRAWING NO:	SCALE:	DATE:	REVISION:
37-LiD-PL-03	1:00@A3	22.01.15	-