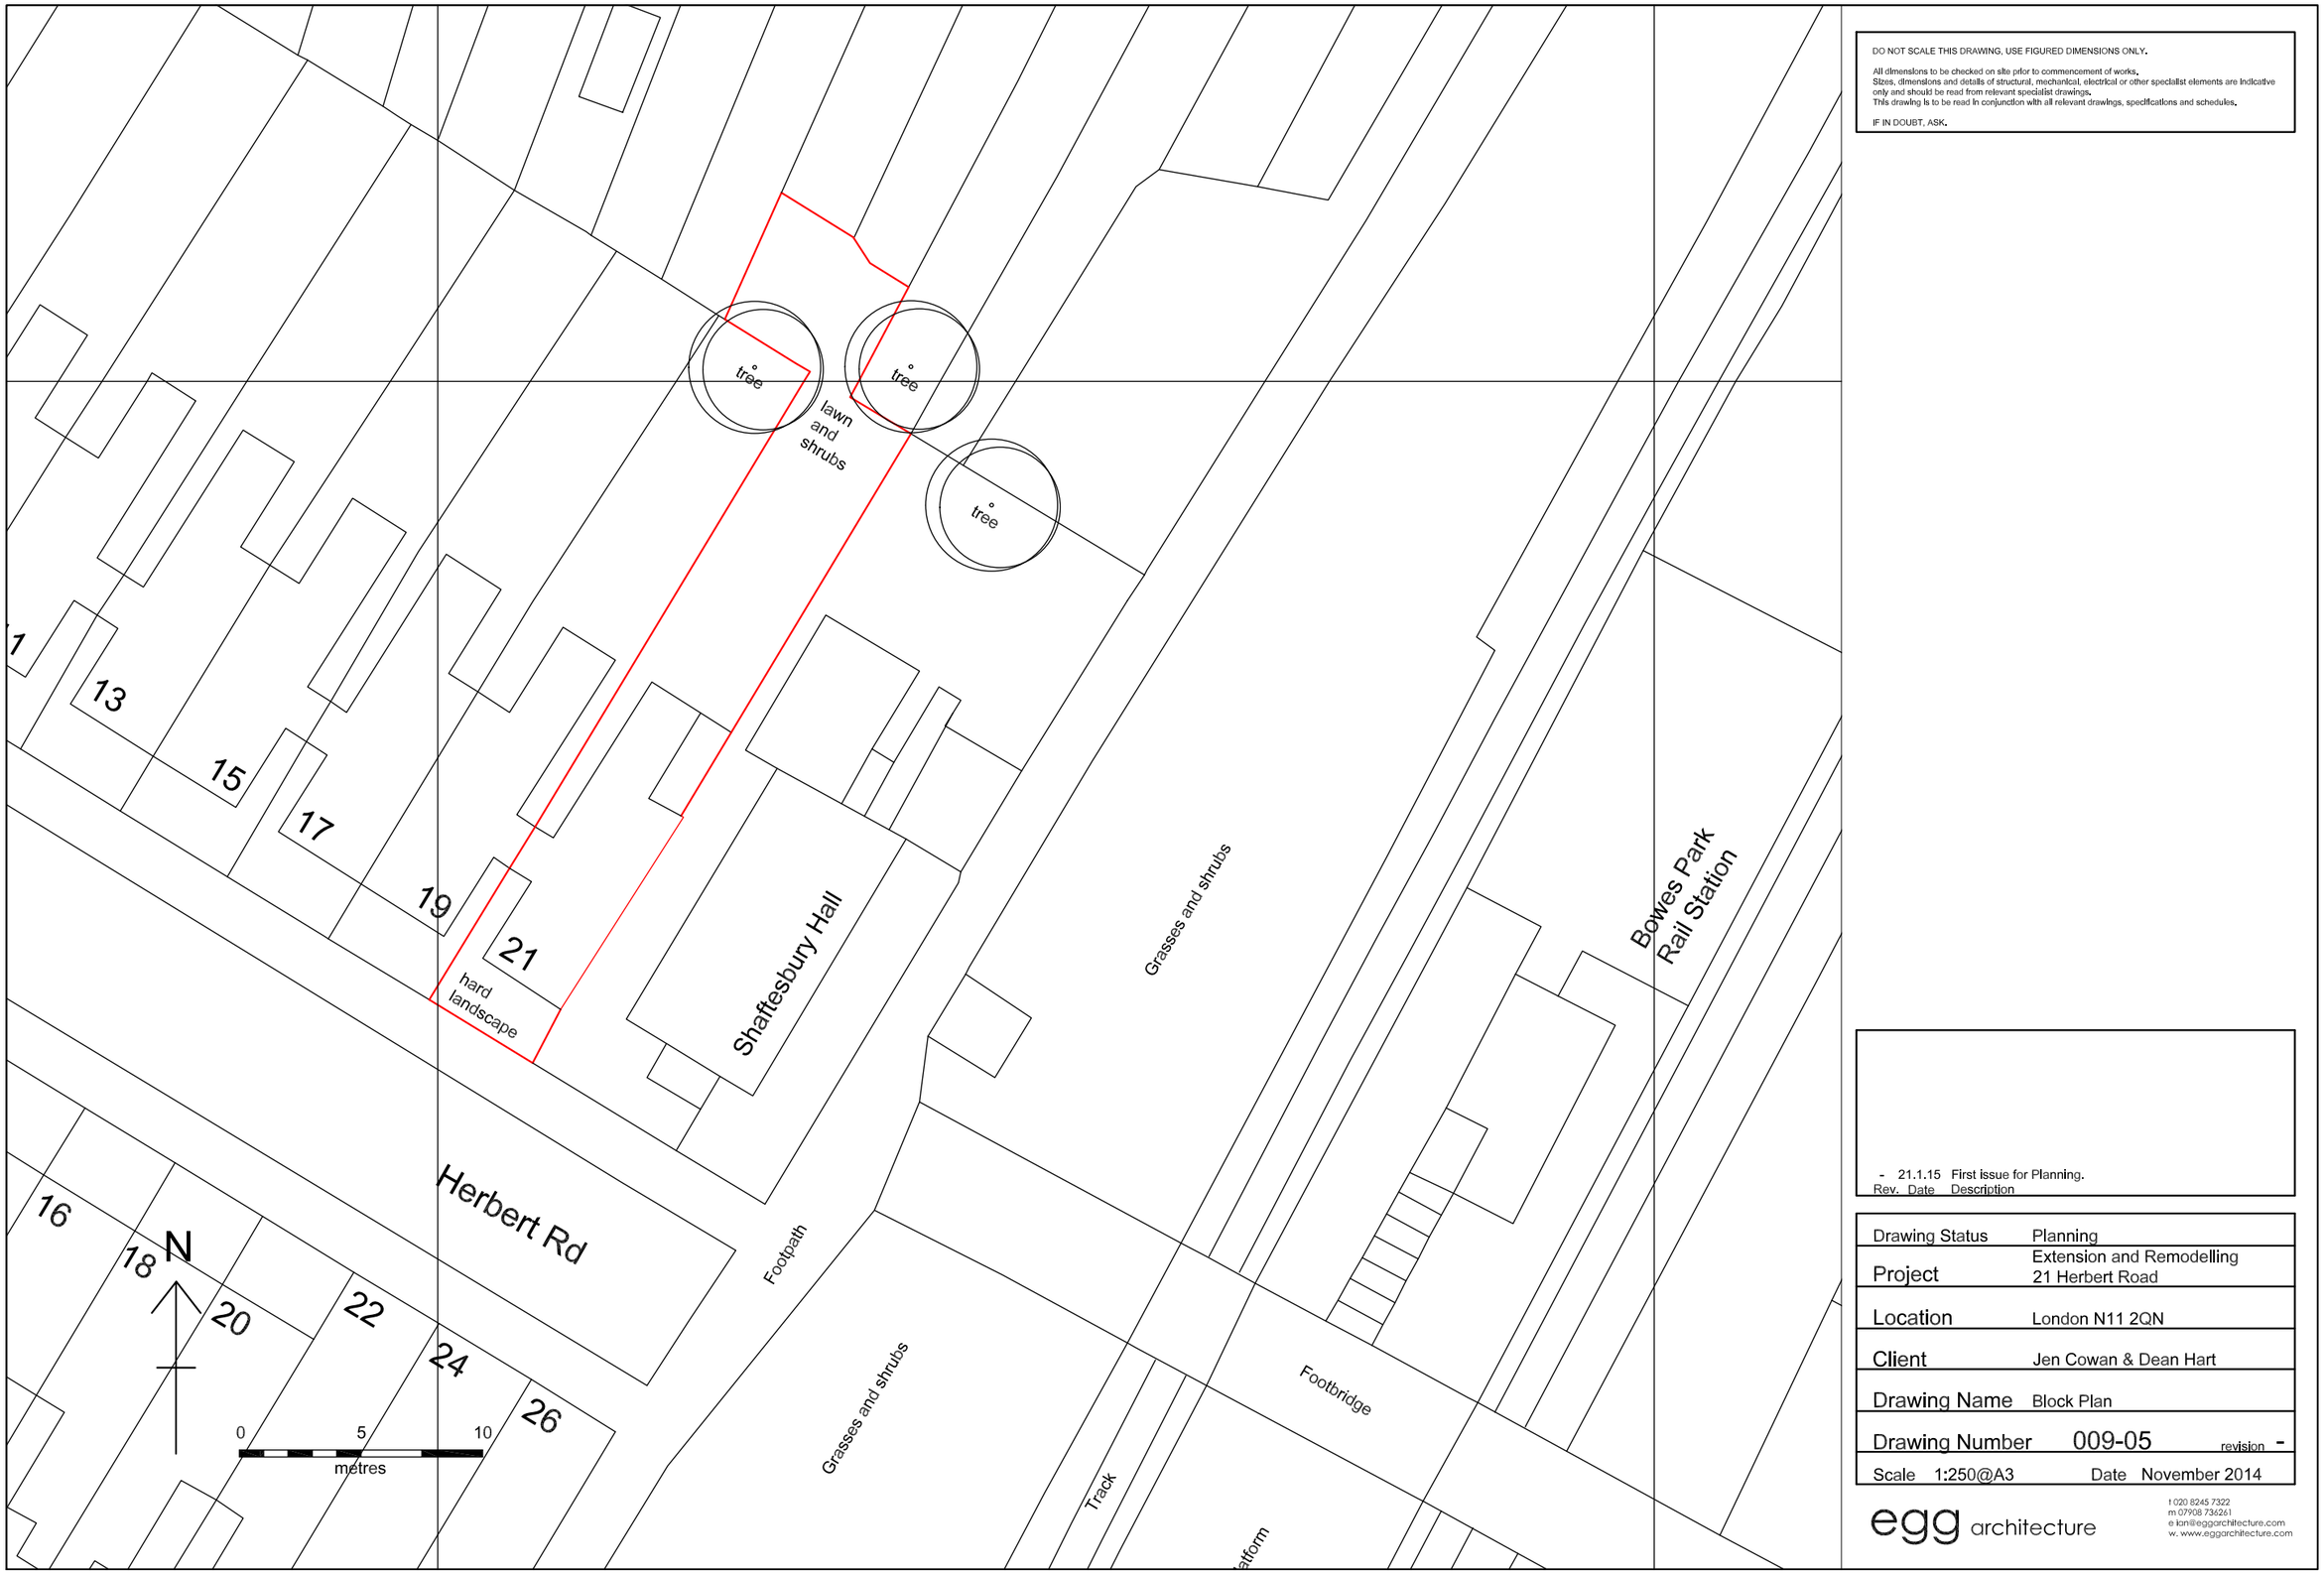

DO NOT SCALE THIS DRAWING, USE FIGURED DIMENSIONS ONLY.

All dimensions to be checked on site prior to commencement of works.
Sizes, dimensions and details of structural, mechanical, electrical or other specialist elements are indicative only and should be read from relevant specialist drawings.
This drawing is to be read in conjunction with all relevant drawings, specifications and schedules.

IF IN DOUBT, ASK.

Rev.	Date	Description
-	21.1.15	First issue for Planning.

Drawing Status	Planning
Project	Extension and Remodelling 21 Herbert Road
Location	London N11 2QN
Client	Jen Cowan & Dean Hart
Drawing Name	Block Plan
Drawing Number	009-05 revision -
Scale	1:250@A3
Date	November 2014

egg architecture
t 020 8245 7322
m 07908 736261
e ian@eggarchitecture.com
w. www.eggarchitecture.com