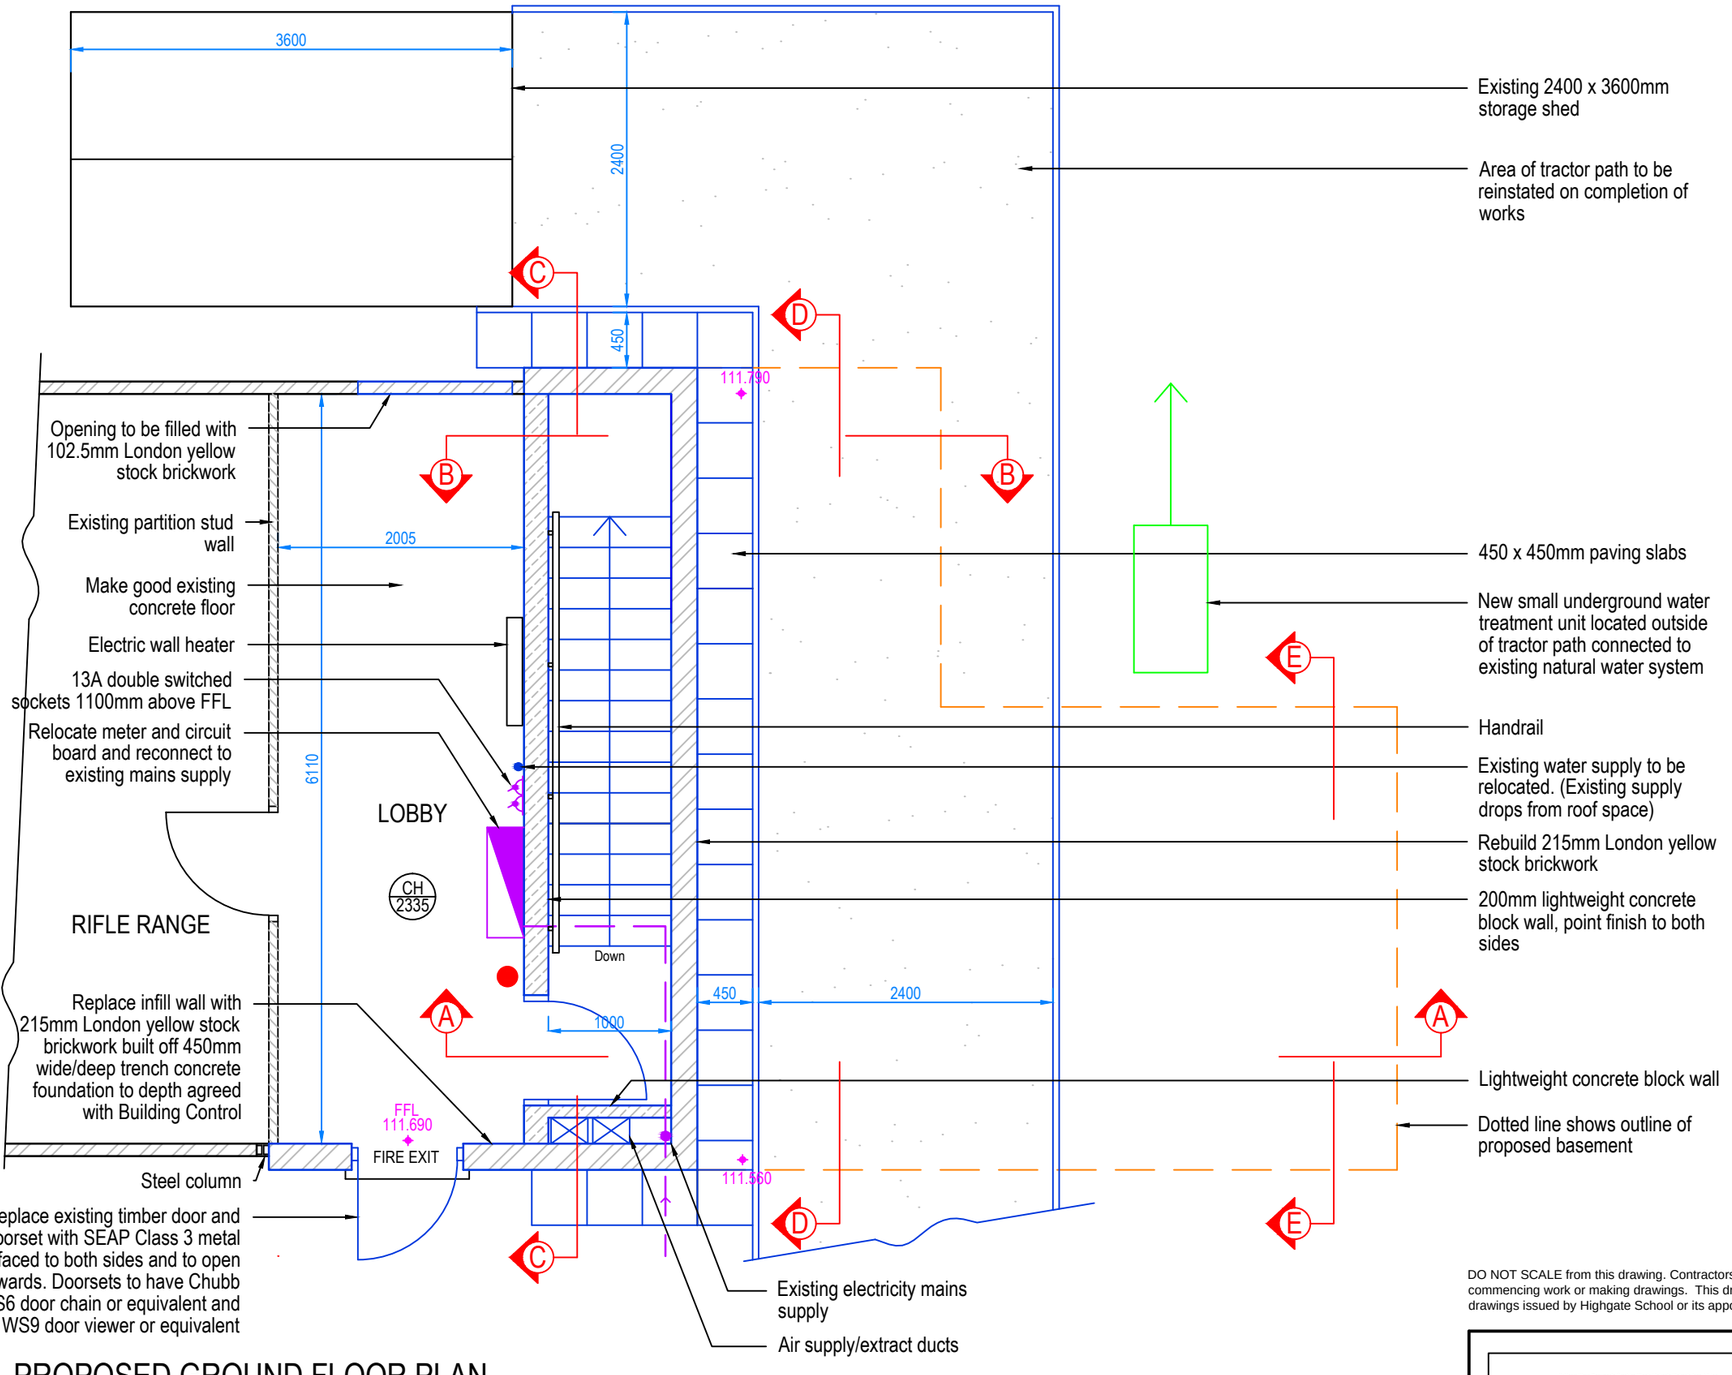

PROPOSED GROUND FLOOR PLAN

0 1 2 3 4

DO NOT SCALE from this drawing. Contractors must verify all dimensions on site before setting out, commencing work or making drawings. This drawing must be read in conjunction with all other drawings issued by Highgate School or its appointed agents.

C:\Users\Steve\Documents\Graphics\Clients\Highgate\Highgate-logo_blk.jpg

Highgate School
North Road, London N6 4AY
020 8347 4409
jennifer.parkins@highgateschool.org.uk

Project:	**ARMOURY / RIFLE RANGE**		
Client:	**HIGHGATE SCHOOL**	Job No: A12/14	
Title:	PROPOSED GROUND FLOOR PLAN		
Dwg No: A12/14/105	Scale: 1:50 @A3	Date: DEC 2014	

© COPYRIGHT OF THIS DRAWING REMAINS WITH **HIGHGATE SCHOOL**

BLUEFLY | CAD SERVICES