

Front Elevations

EXISTING

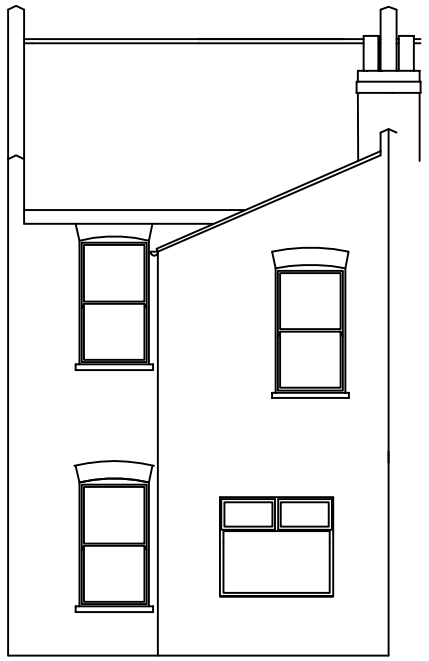

Rear Elevations

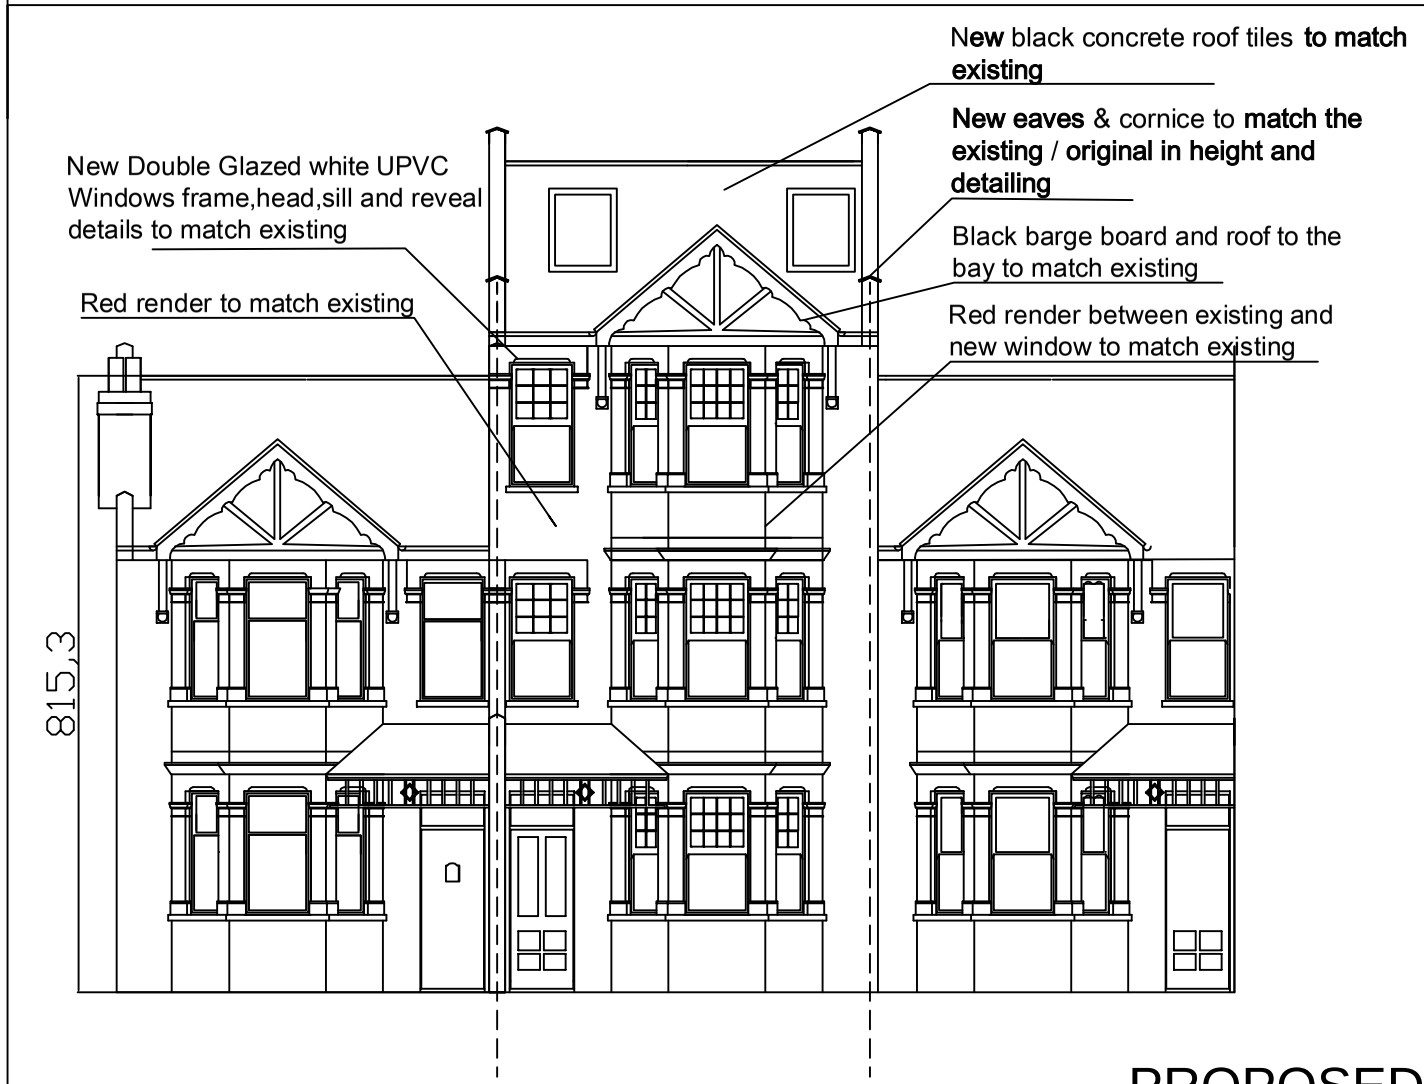

Front Elevations

PROPOSED

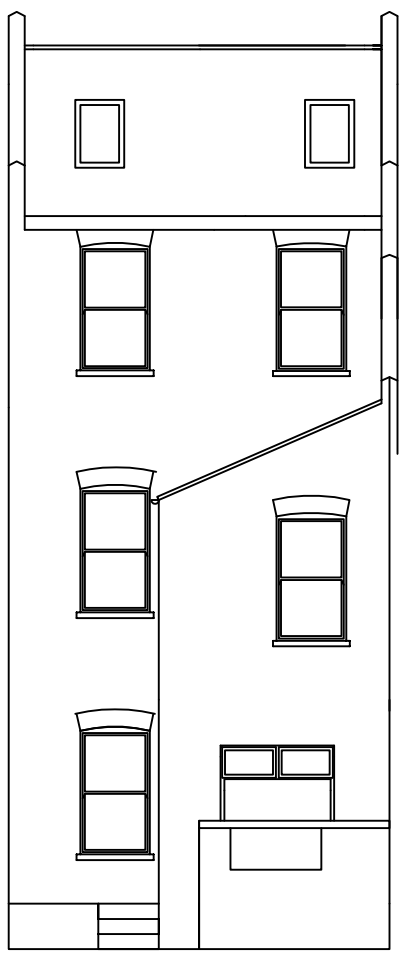

Rear Elevations

No externall cold water tank

METRES

0 5

SCALE

YL & AJ
(07749708930)

Project:
39 Lealand Rd
London N15 6JS

Title: -EXISTING & PROPOSED- Elevations

Date: Jan '15

Scale: 1;100 @ A3

Dwg. No. LR.39.EX.03

Rev: B