

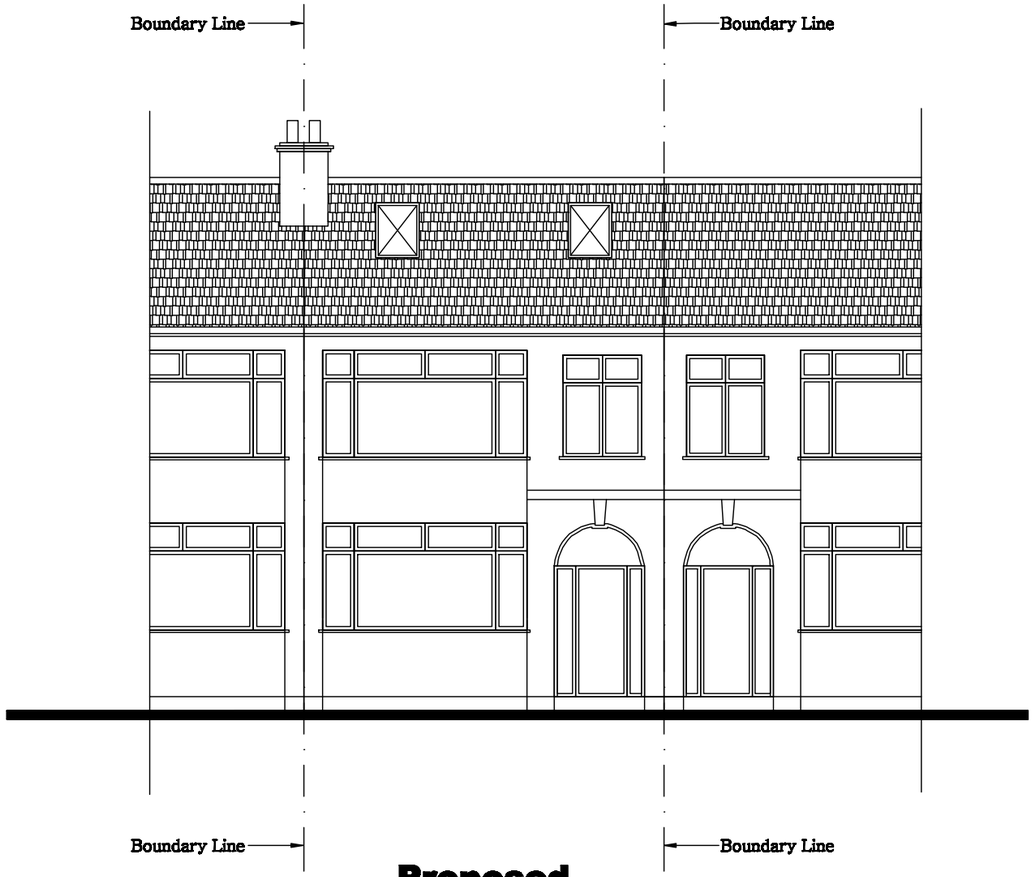


Proposed
Front Elevation

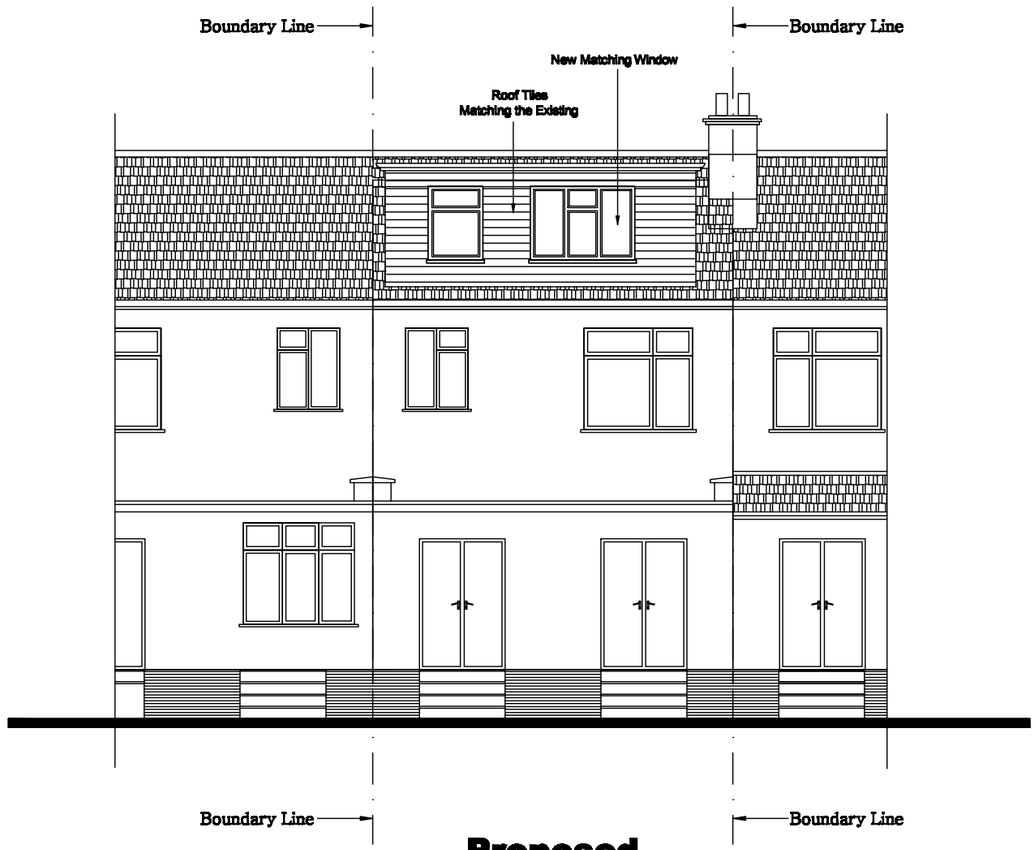

Proposed
Rear Elevation

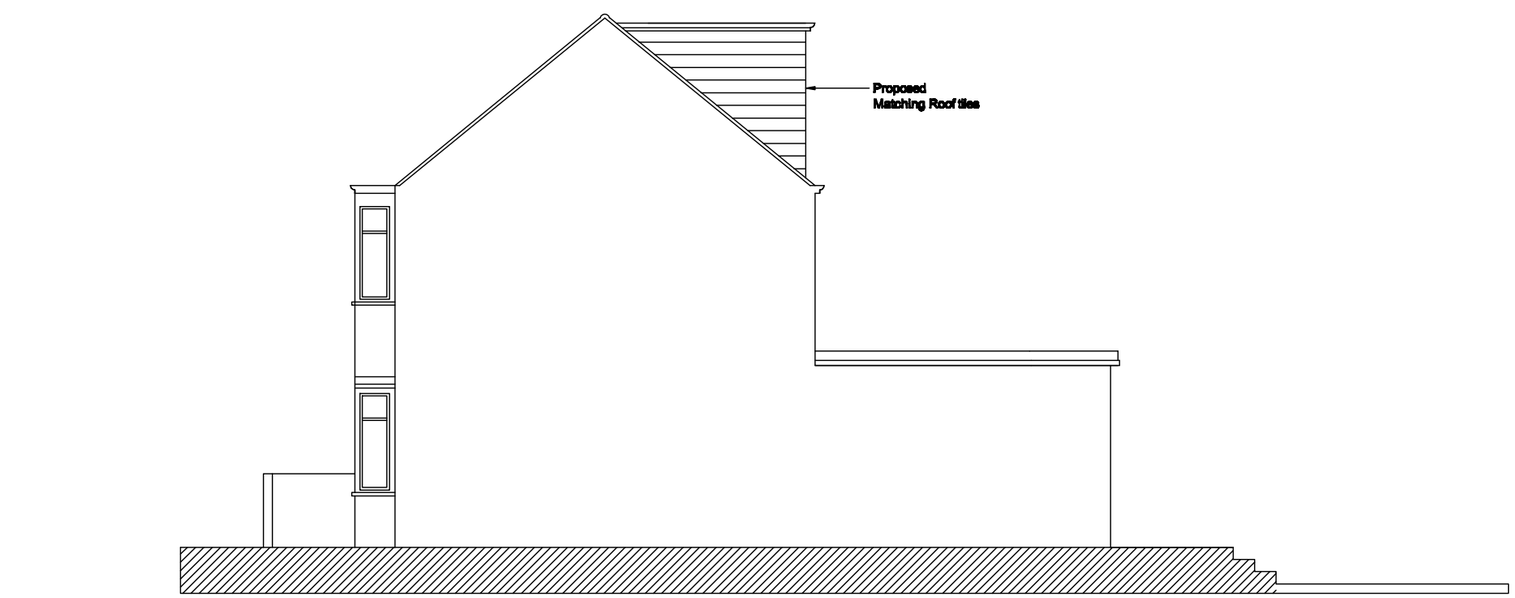

Proposed
Side Elevation

2 m 0 2 4 m

alko group
ARCHITECTURAL & ENGINEERING DESIGN
2 CHEAPSIDE, NORTH CIRCULAR ROAD
LONDON, N13 5ED
T: 0772 333 1891, 020 3213 0192
e-mail: akosele@alkogroup.co.uk
www.alkogroup.co.uk

PROJECT : LOFT CONVERSION

DRAWING TITLE: PROPOSED ELEVATIONS

PROJECT ADDRESS : 55 OAKDALE ROAD
LONDON, N4 1NU

SCALE : 1:100 @ A3 DATE : Nov./2013

PROJECT No : AK/12-04