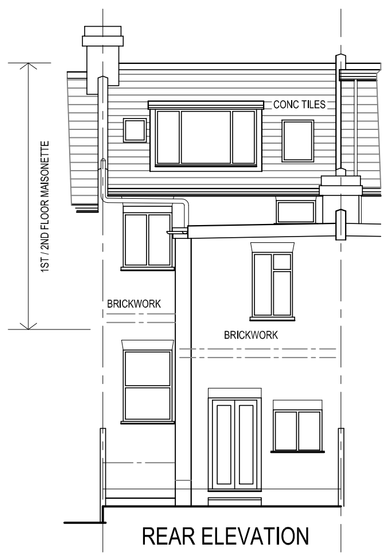

REAR ELEVATION

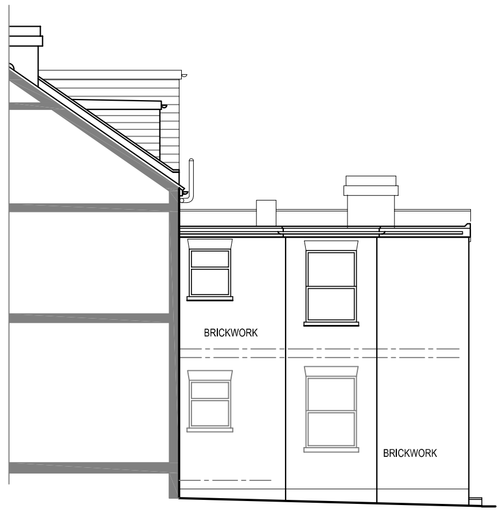

REAR SIDE ELEVATION



SECTION A-A

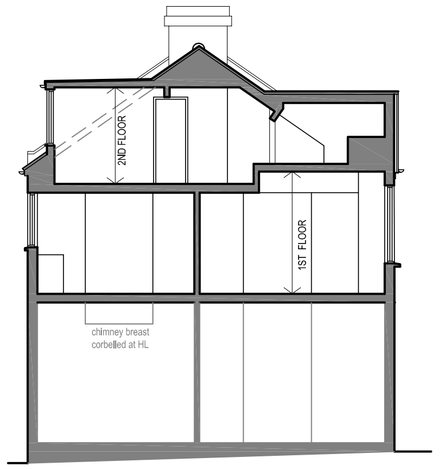

SECTION B-B

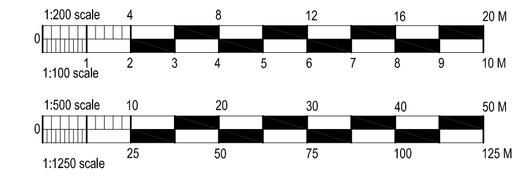



LOCATION PLAN 1: 1250

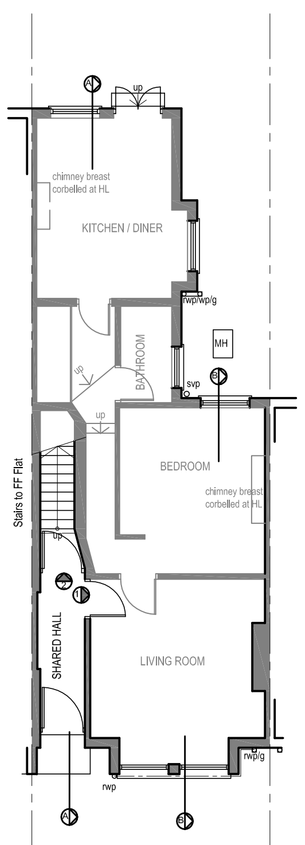

EXISTING GROUND FLOOR PLAN - Entrance to Flats

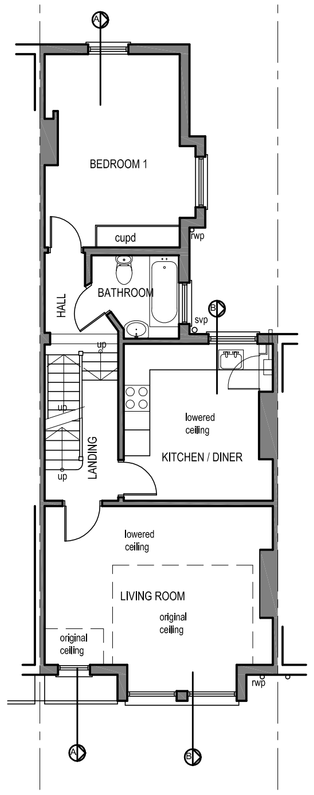

EXISTING FIRST FLOOR PLAN - 1st/2nd Floor Flat

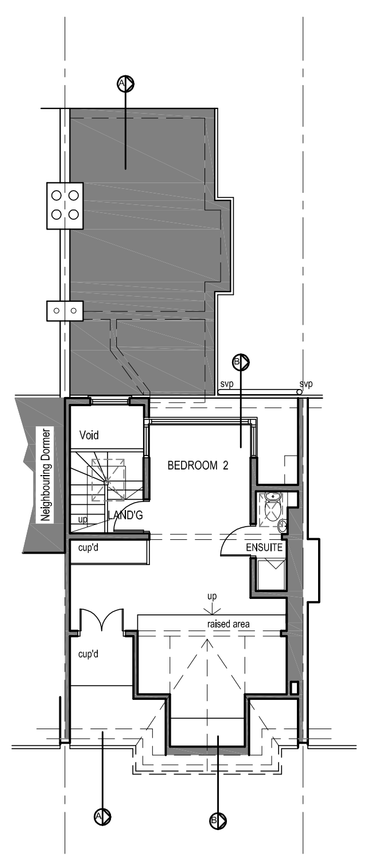

EXISTING SECOND FLOOR PLAN - 1st/2nd Floor Flat

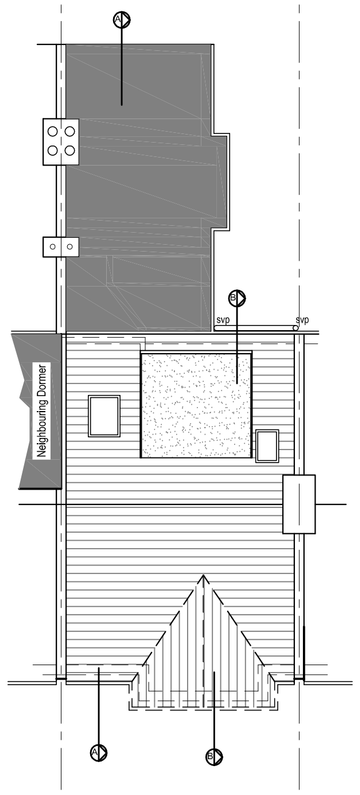

EXISTING ROOF PLAN

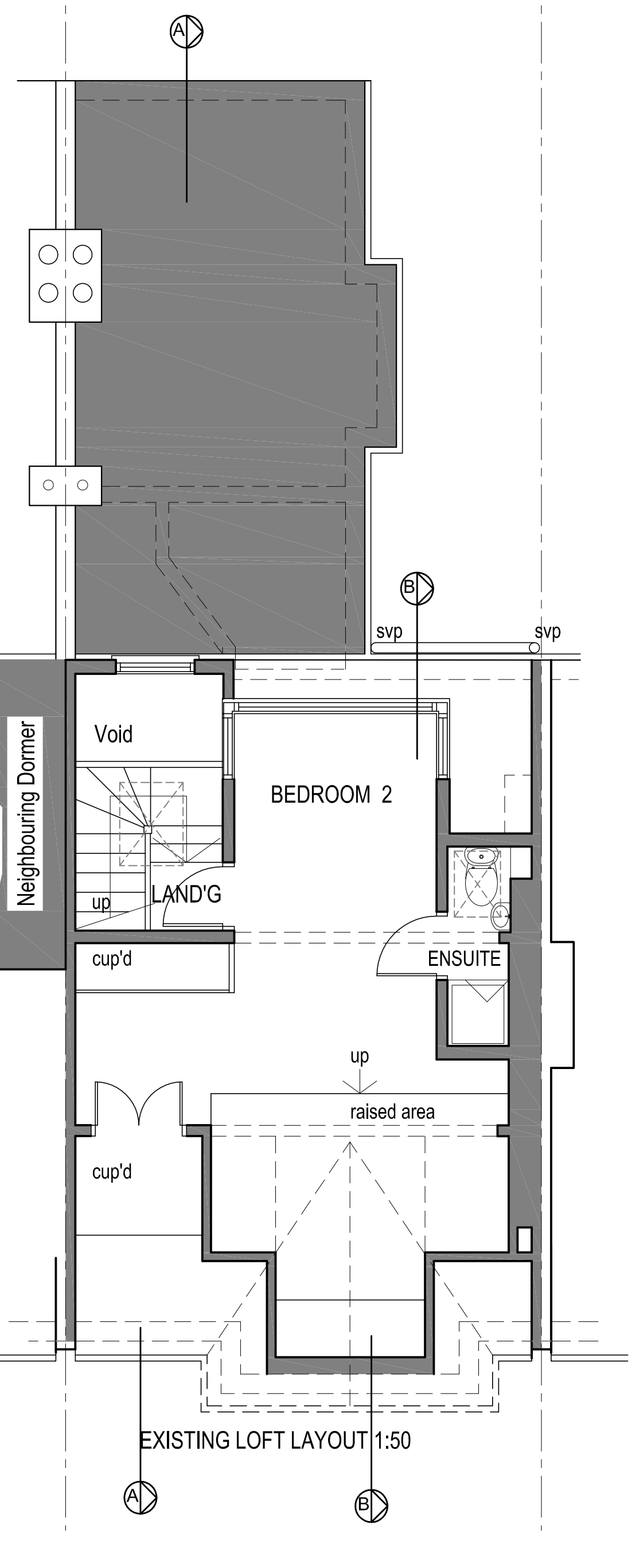

EXISTING LOFT LAYOUT 1:50



BLOCK PLAN 1:500

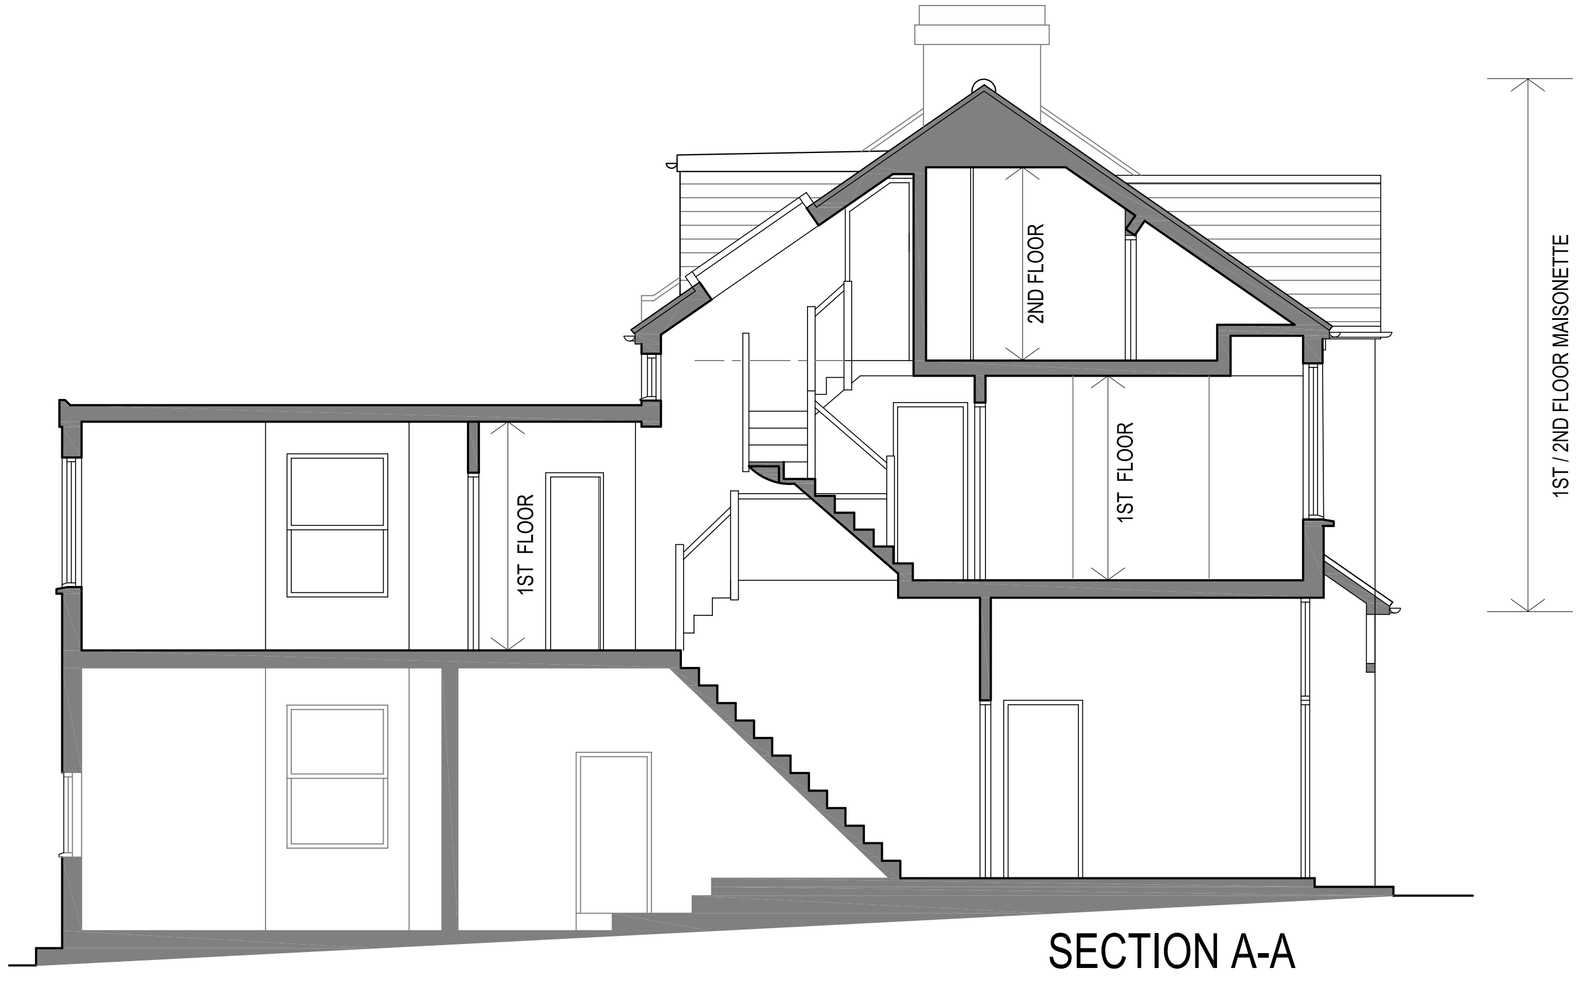

SECTION A-A

TEL - 0208 368 1461 - MOB - 07917 865 403
EMAIL - INFO@CAPITALARCHITECTURALDESIGN.COM
49 RUSHDENE AVE. EAST BARNET EN4 8EN

PROJECT
PROPOSED LOFT CONVERSION TO EXISTING OUTRIGGER AT FLAT 2, 59 MAYFIELD RD. LONDON N8 9LL

CLIENT
ANDREW STOREY

CLIENT REF

DRAWING
EXISTING LAYOUTS
SECTIONS & LOCATION PLANS

SCALE	DATE	DRAWING NO.	REV
1:50 1:100 1:500 1:1250	JAN 15	2011-479/100	

Do not scale this drawing, all dimensions must be checked on site, errors and ommissions must be reported. This drawing is subject to Copyright ©

CAPITAL ARCHITECTURAL DESIGN

PLANNING ◆ PROJECT MANAGEMENT ◆ CONSERVATION ◆ SUSTAINABLE ENERGY SOLUTIONS ◆ LISTED BUILDING ◆ ARCHITECTURAL DESIGN SOLUTIONS ◆ SURVEYING ◆ LANDSCAPING ◆ BUILDING REGULATIONS