


Front Elevation as Existing

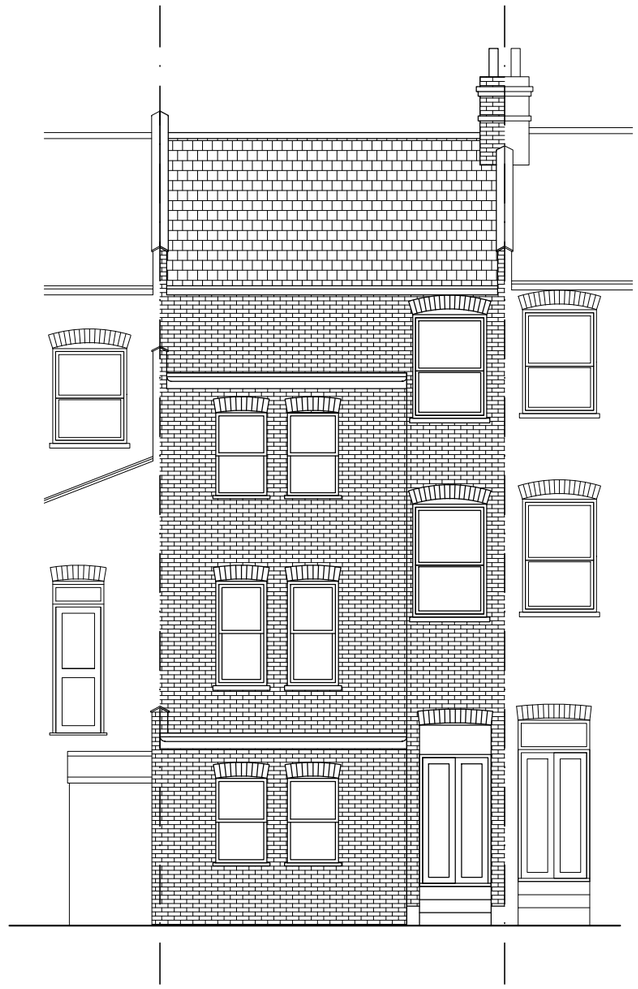

Rear Elevation as Existing

No scaled dimensions to be taken from this drawings. All dimensions to be site checked.

0mm 10mm 20mm 30mm
0m 1m 2m 3m

Revisions

No.	Note	Date

CGArchitects
221 East Barnet Road,
Barnet, Herts EN4 8QS
Tel: 020 8449 5100
Fax: 020 8449 5170

©

Client:
Mr P. Nicolaou

Site:
176 Weston Park
London
N8 9PN

Drawing Title:
Elevations
as Existing

Scale: 1:100 @ A3

Date: Jan. 2015

Drg. No. 820/33

Rev. #