
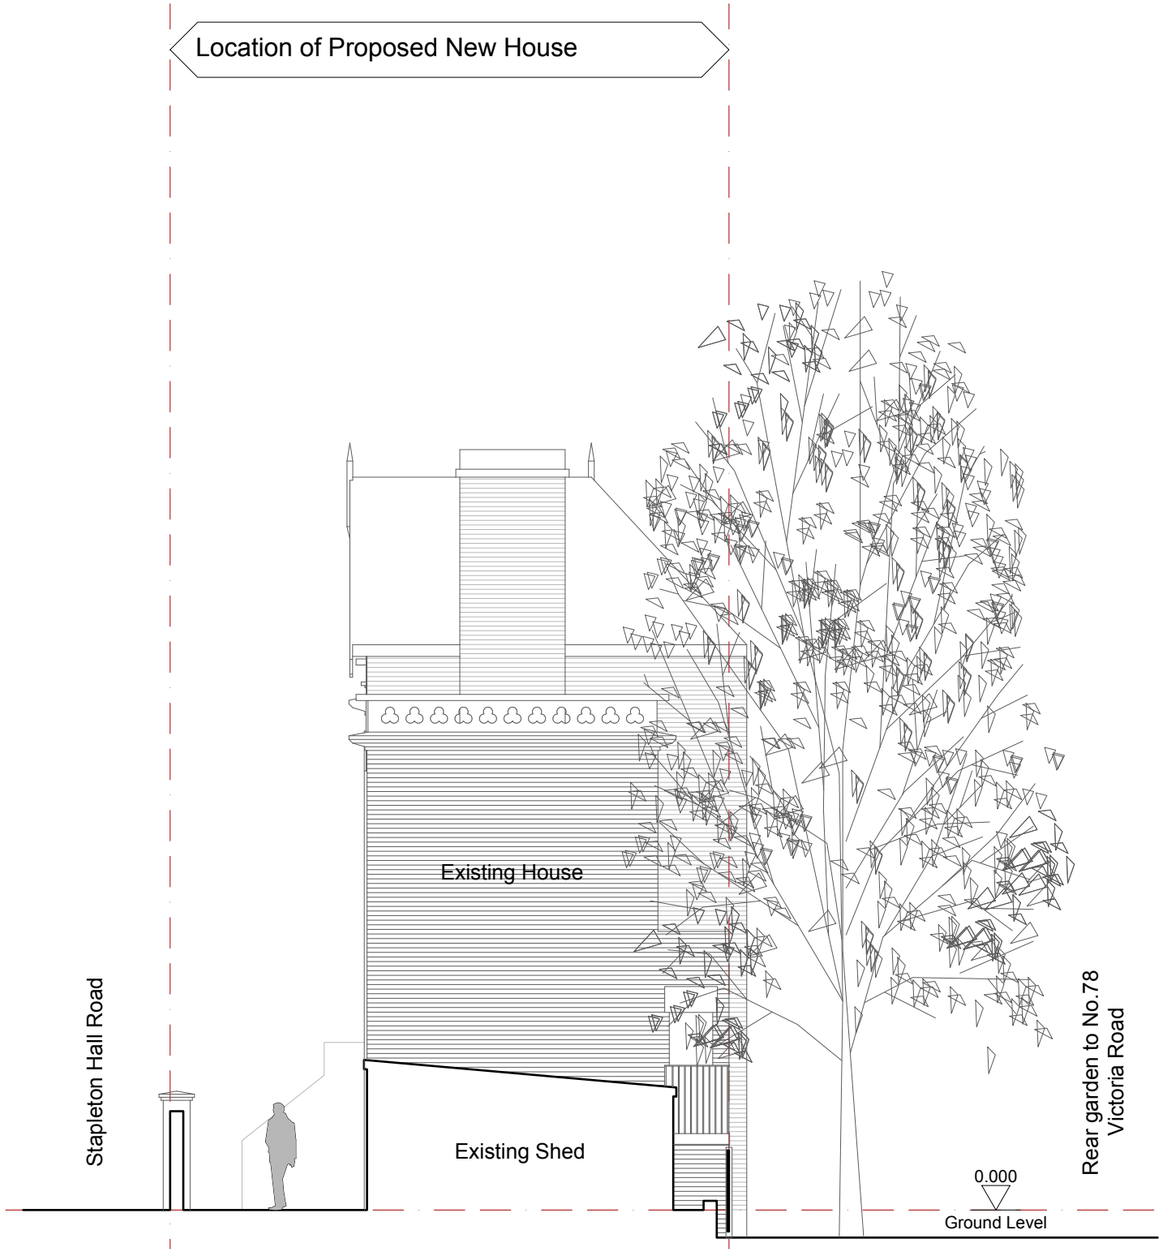


SECTION A~A

SECTION AS EXISTING - Scale 1:100

0 2 10

Metres

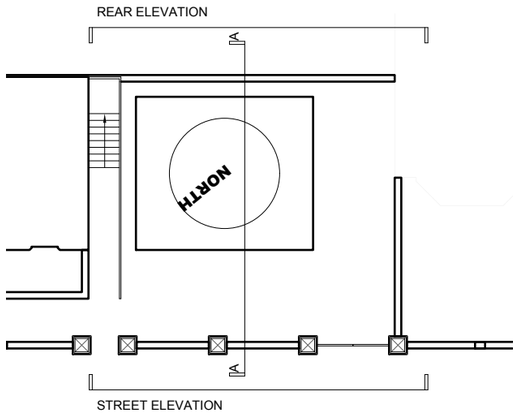

KEY PLAN

H and J architecture

32 Aqua Apartments
Goodchild Road
London
N4 2BP

t:
+44 (0) 78 8267 6709
e:
mail@hjarchitecture.co.uk

This drawing and design is for use solely in connection with the project described above. The drawing and design is the copyright of H and J architecture, and must not be reissued, loaned or copied without written consent. All dimensions and setting out to be checked on site before construction. Do not scale from this drawing. The drawing is to be read in conjunction with all other information relevant to the project. Any apparent discrepancy to be brought to the attention of of the architect.

date of first issue	status
16.01.15	PLANNING

scale	size
1: 100	A3

project

38 STAPLETON HALL ROAD

drawing

Planning Application:
Sections:
Section A~A as Existing

drawing number	revision
1423-PA-SE-01	-

'	dd.mm.yy	'	'	