


Front Elevation as Proposed

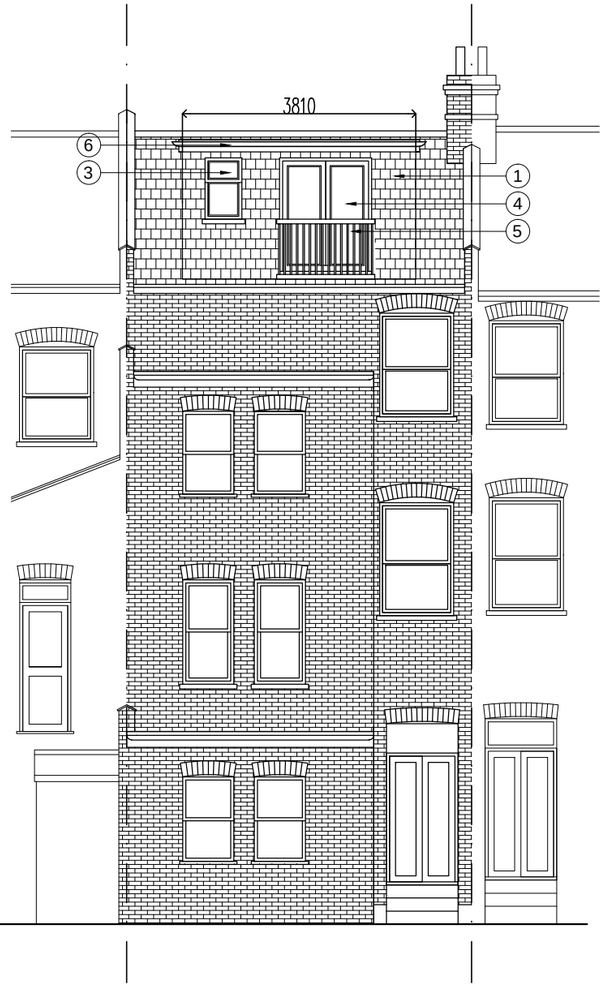

Rear Elevation as Proposed

No scaled dimensions to be taken from this drawings. All dimensions to be site checked.

KEY:

Existing Structure

New Dormer Wall

New Stud Partitions

New Brickwork

1. New dormer with tiles to match existing

2. New white double glazed uPVC windows

3. New white double glazed uPVC windows. Glazing to be obscured

4. New white double glazed uPVC door

5. New metal railings to Juliet balcony

6. New flat roof

7. New velux type skylight

Revisions

No.	Note	Date

CGA rchitects
221 East Barnet Road,
Barnet, Herts EN4 8QS
Tel: 020 8449 5100
Fax: 020 8449 5170

©

Client:
Mr P. Nicolaou

Site:
176 Weston Park
London
N8 9PN

Drawing Title:
Elevations
as Proposed

Scale: 1:100 @ A3

Date: Jan. 2015

Drg. No. 820/35

Rev. #