notes

The contractor is responsible for checking dimensions, tolerances and references
Any discrepency to be verified with the Architect before proceeding with the works


Where an item is covered by drawings to different scales the larger scale drawing is to be worked to.

Do not scale drawing. Figured dimensions to be worked to in all cases

CDM Regulations 2007

ALL current drawings and specifications for the project must be read in conjunction with the Designer's Hazard and Environment Assessment Record

CDM 2007

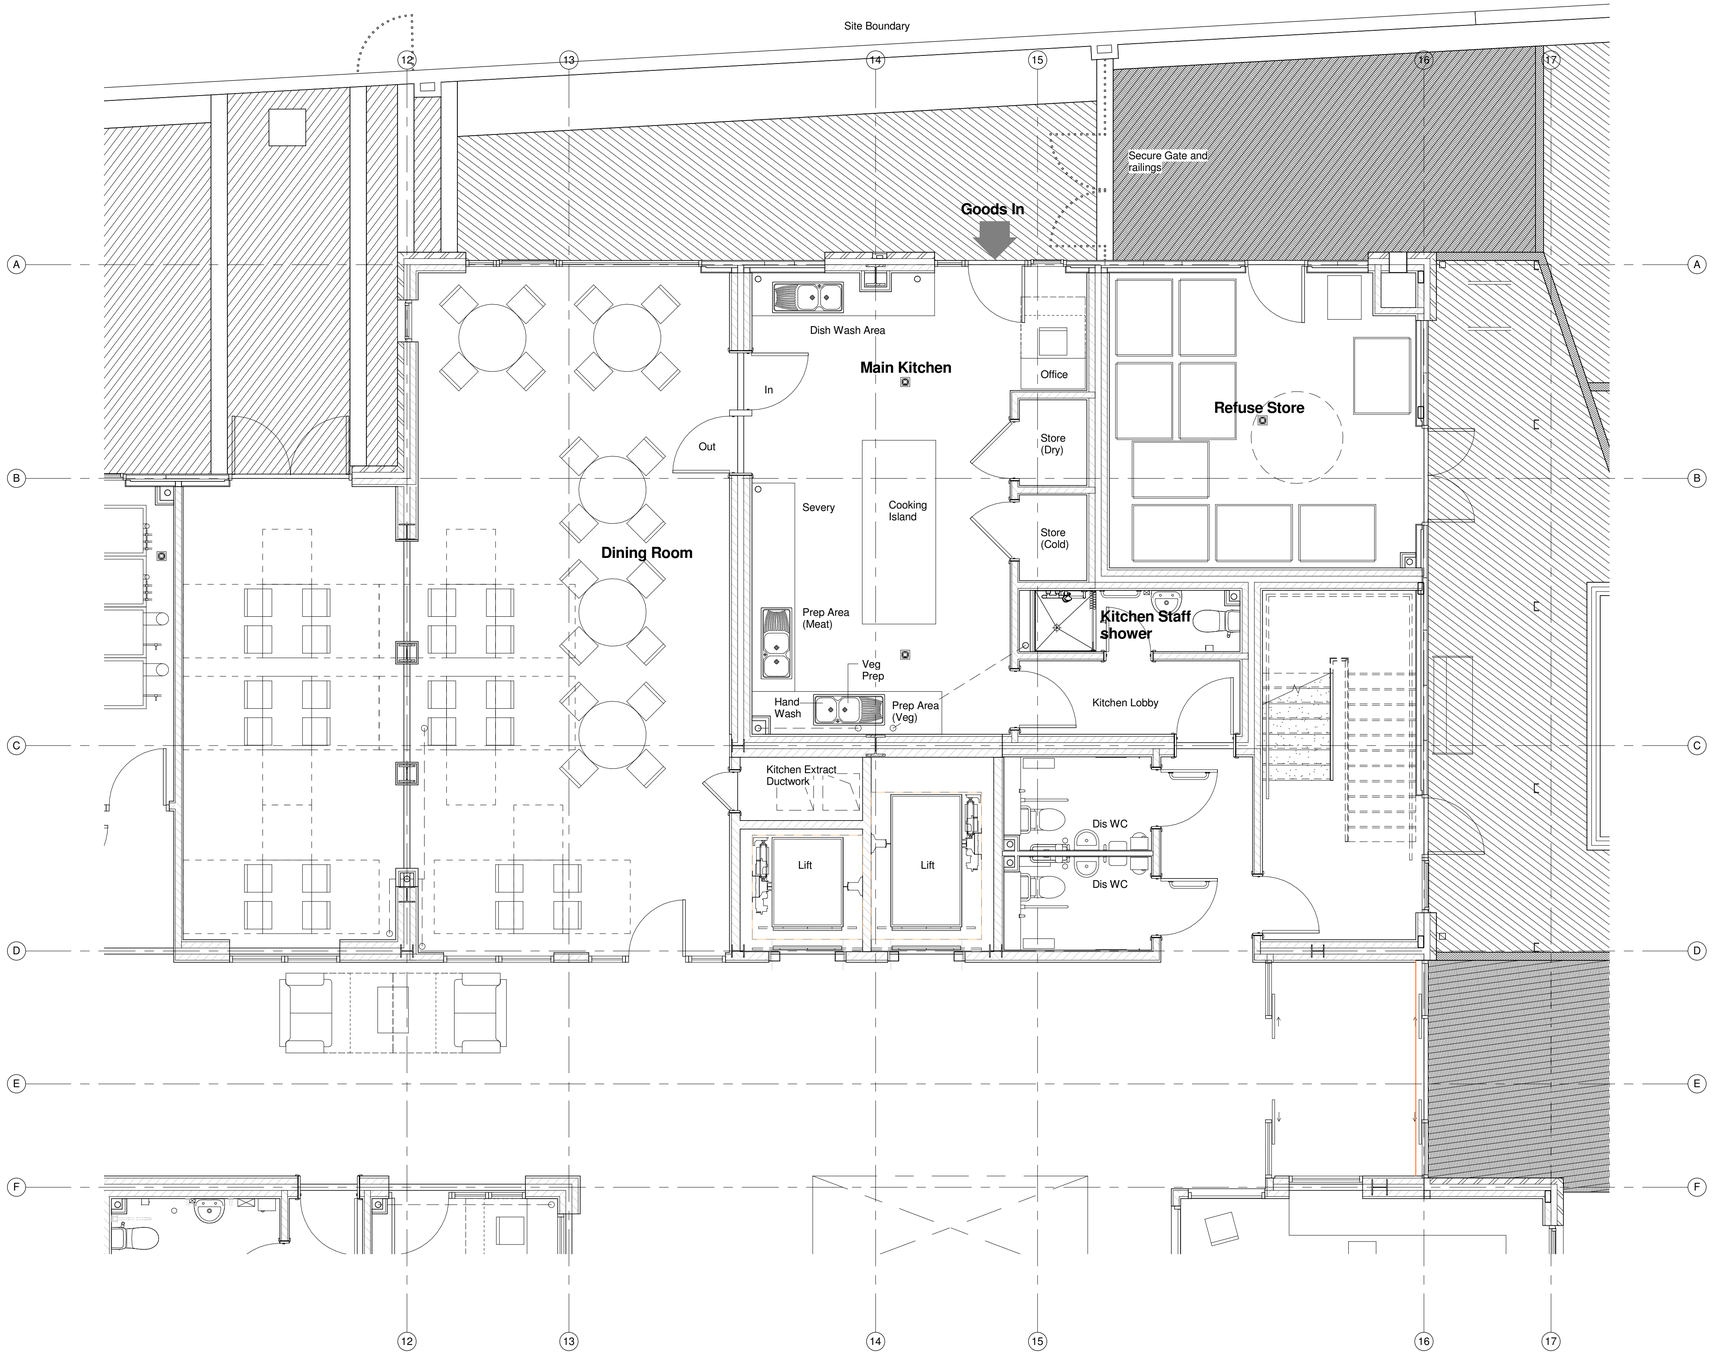

Kitchen Layout
1 : 50

date	rev	revision/author/checker
31.03.15	A	Layout updated to suit the planners comments (DCV) (AR)
24.03.05	-	Hand wash sink indicated for planners (DCV) (AR)

purpose of issue
PLANNING

project
Pretoria Road WD

drawing
Kitchen Layout

drawing no	rev
AA3399C /2001	A

drawn	DCV	checked	AR
scale @ A1	1 : 50	date	Dec 14

PRP Architects ©
Ferry Works
Summer Road
Thames Ditton
Surrey KT7 0QJ
T +44 (0)20 8339 3600
F +44 (0)20 8339 3636
prp@prparchitects.co.uk