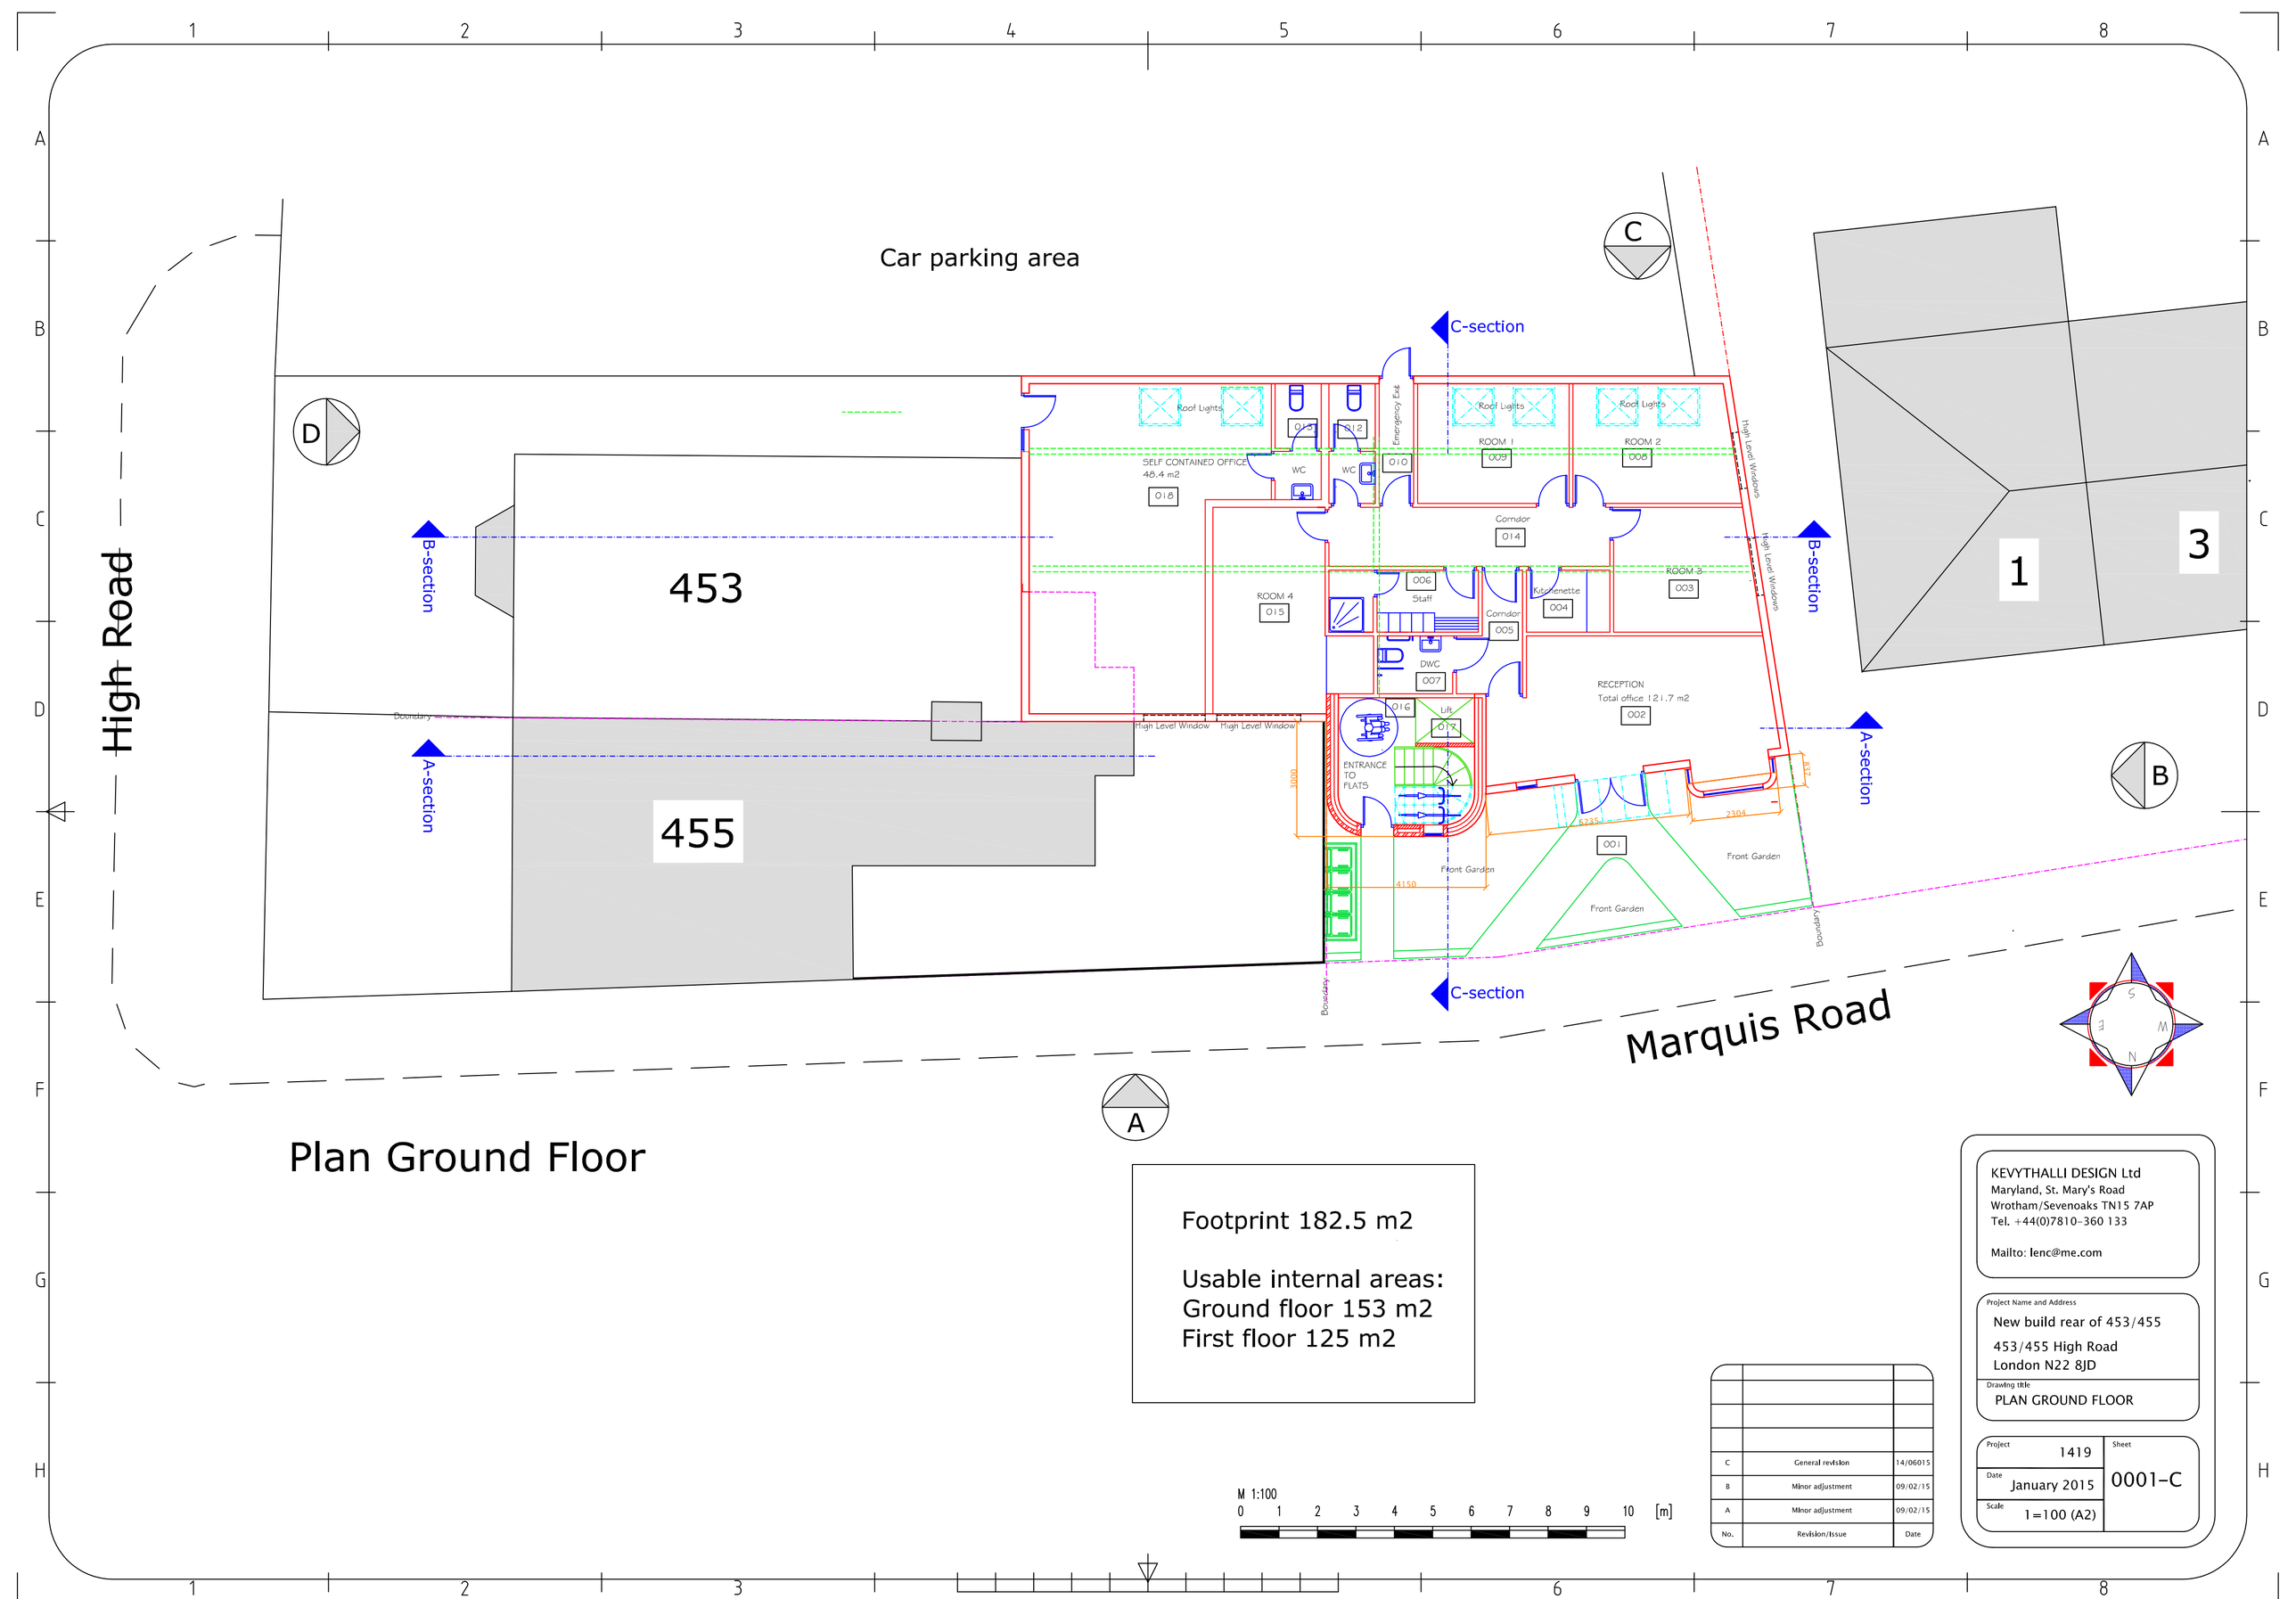

Plan Ground Floor

Footprint 182.5 m2

Usable internal areas:
Ground floor 153 m2
First floor 125 m2

M 1:100
0 1 2 3 4 5 6 7 8 9 10 [m]

No.	Revision/Issue	Date
C	General revision	14/06015
B	Minor adjustment	09/02/15
A	Minor adjustment	09/02/15

KEVYTHALLI DESIGN Ltd
Maryland, St. Mary's Road
Wrotham/Sevenoaks TN15 7AP
Tel. +44(0)7810-360 133

Mailto: lenc@me.com

Project Name and Address
New build rear of 453/455
453/455 High Road
London N22 8JD

Drawing title
PLAN GROUND FLOOR

Project	Sheet
1419	0001-C
Date: January 2015	
Scale: 1=100 (A2)	

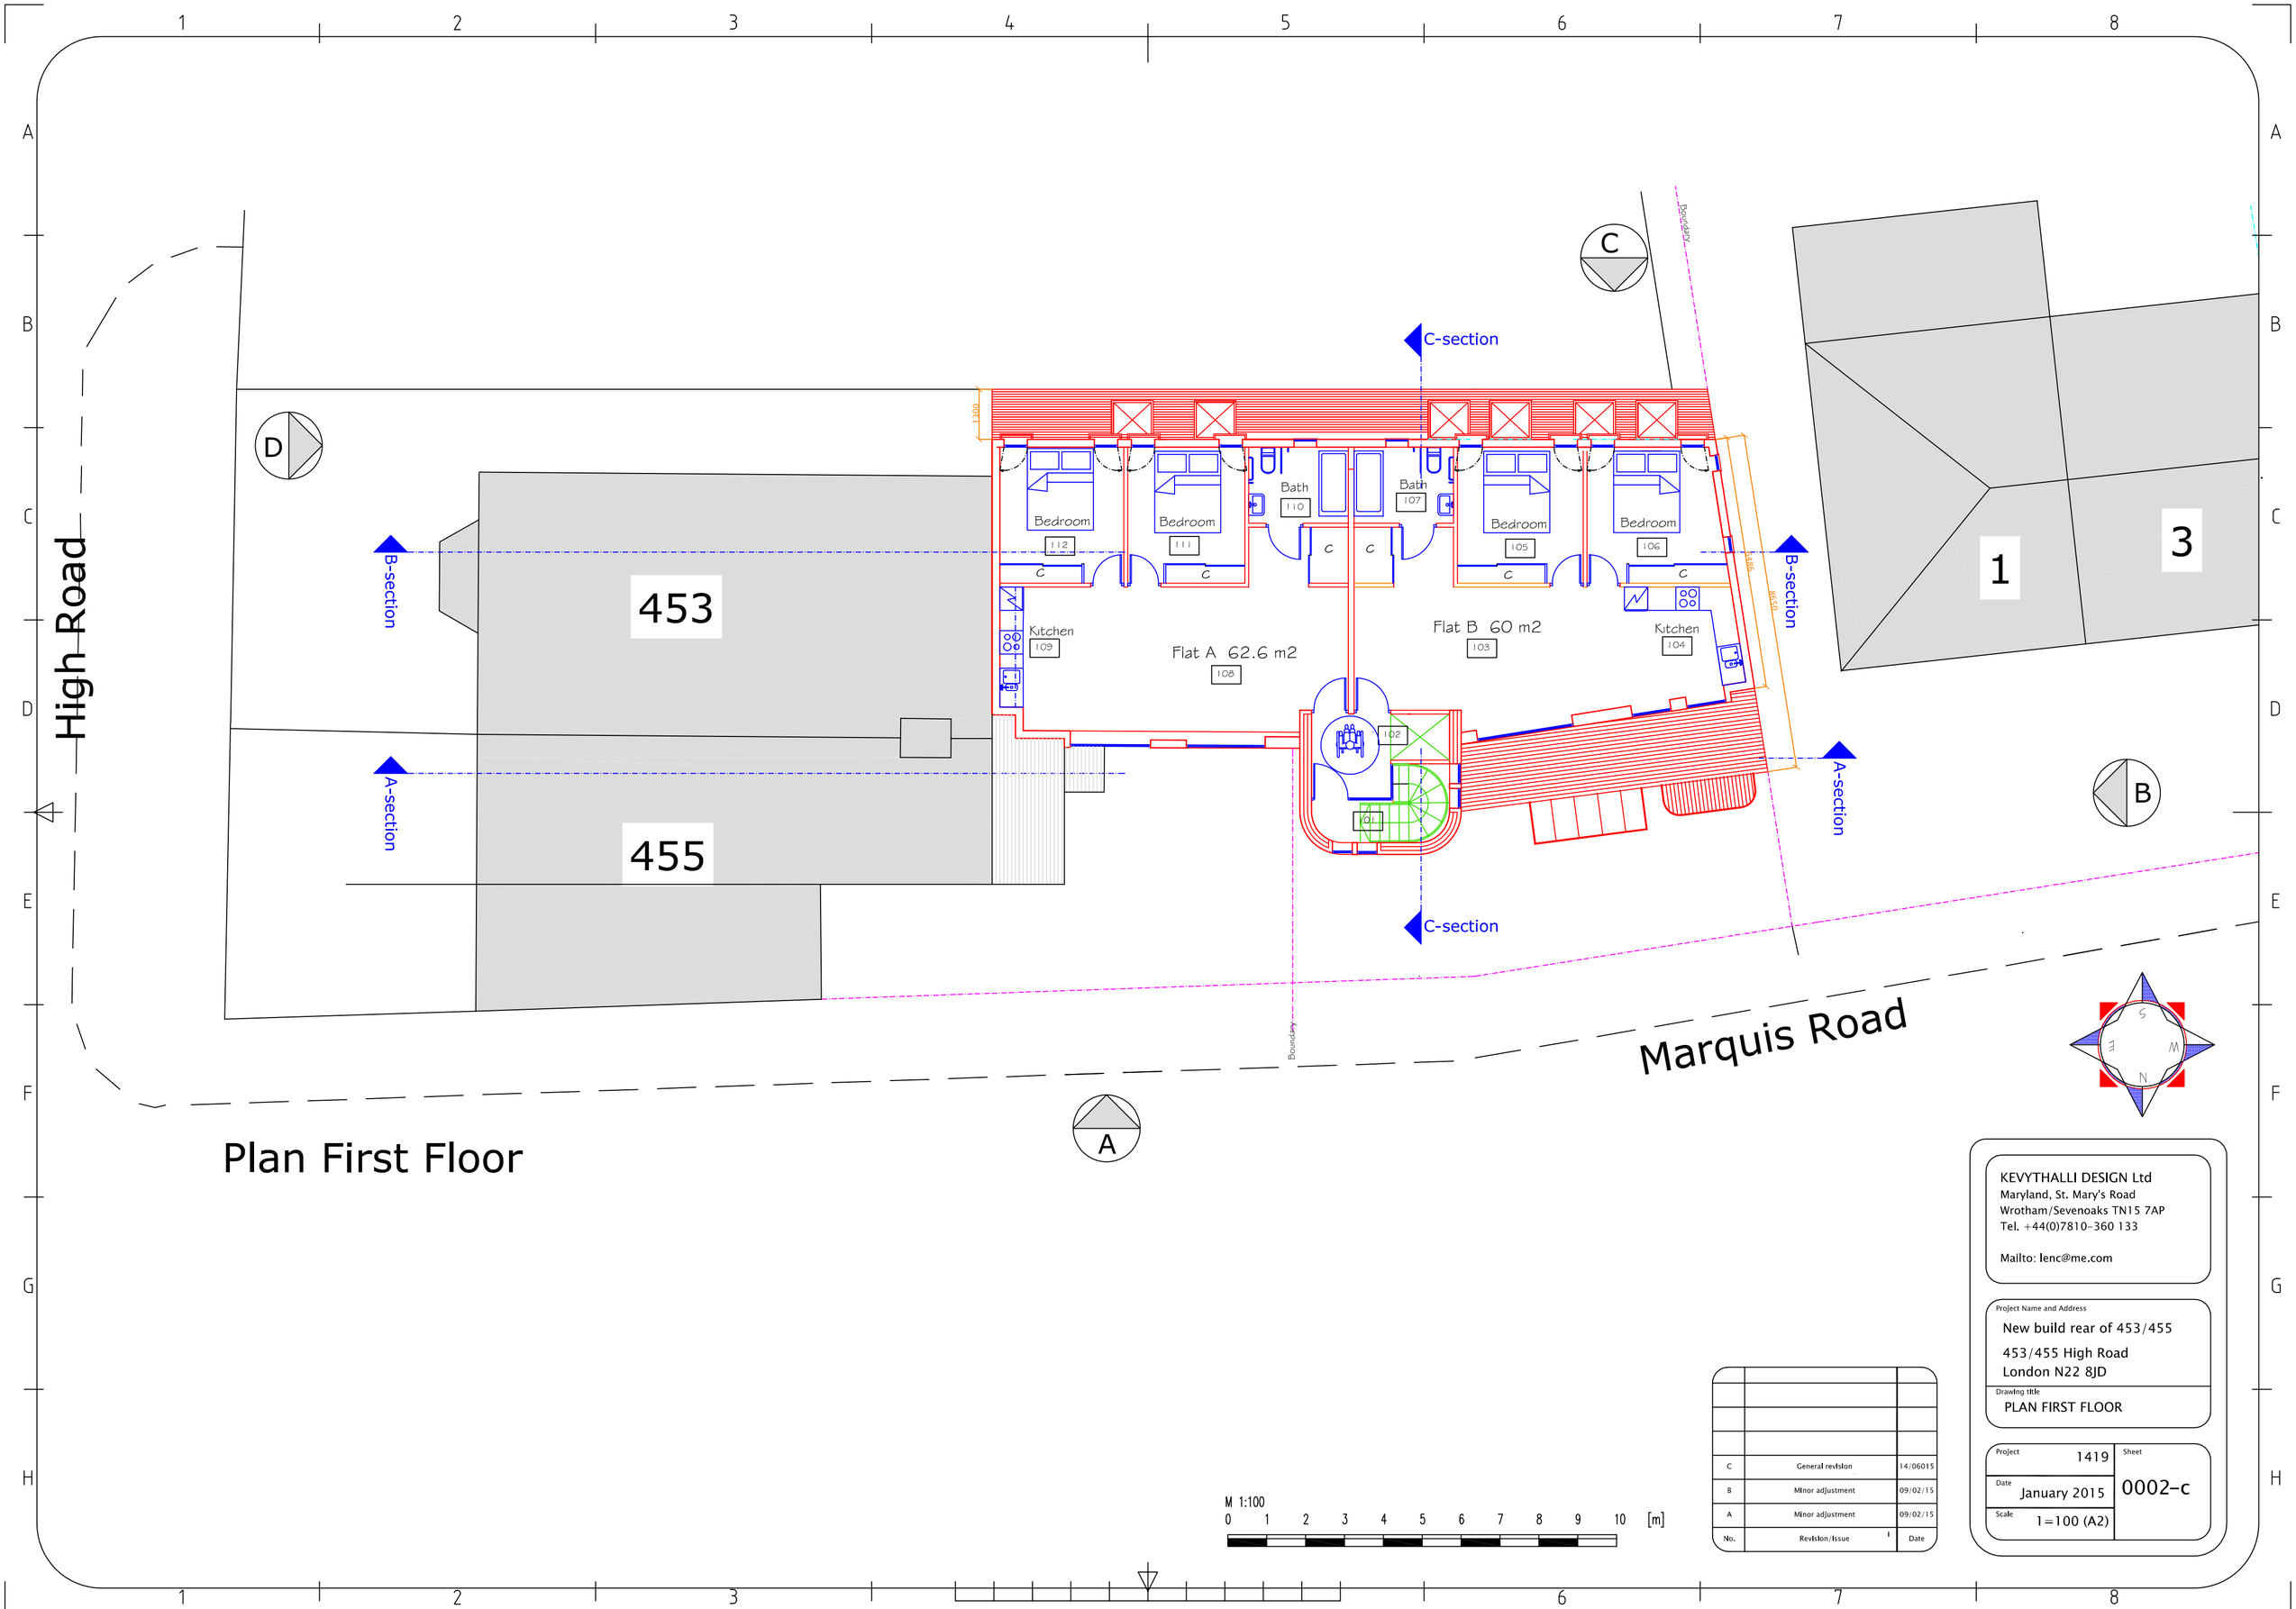

Plan First Floor

No.	Revision/Issue	Date
C	General revision	14/06015
B	Minor adjustment	09/02/15
A	Minor adjustment	09/02/15

KEVYTHALLI DESIGN Ltd
Maryland, St. Mary's Road
Wrotham/Sevenoaks TN15 7AP
Tel. +44(0)7810-360 133

Mailto: lenc@me.com

Project Name and Address
New build rear of 453/455
453/455 High Road
London N22 8JD

Drawing title
PLAN FIRST FLOOR

Project 1419	Sheet 0002-c
Date January 2015	
Scale 1=100 (A2)	

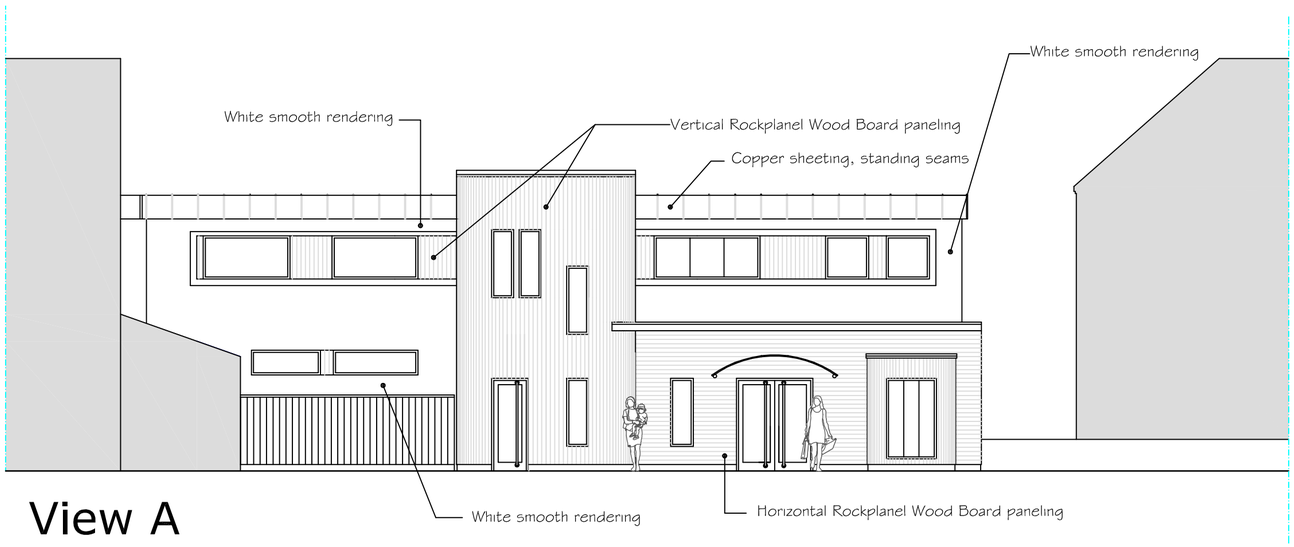

View A

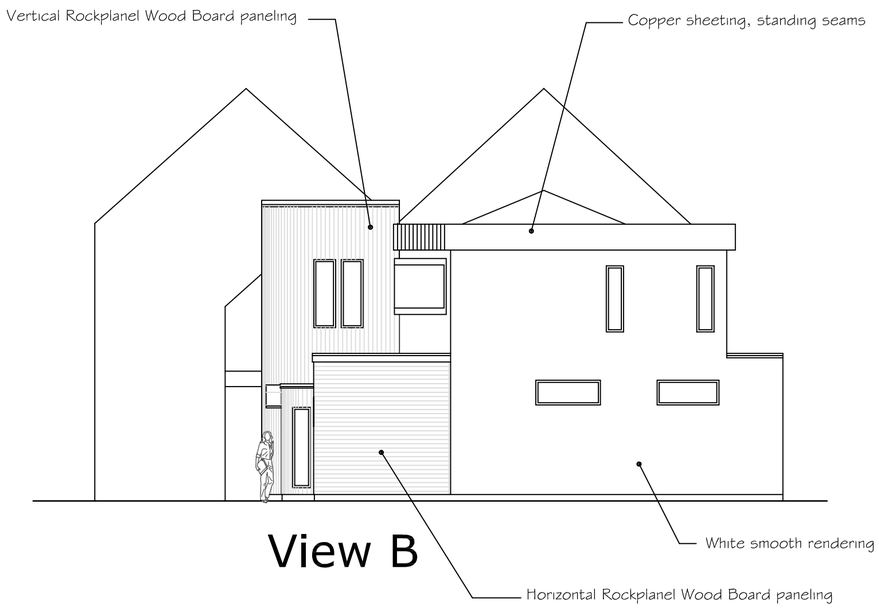

View B



View C

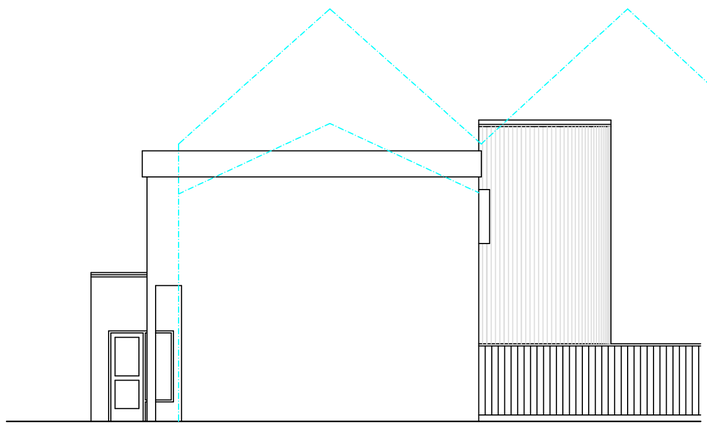

View D

M 1:100
0 1 2 3 4 5 6 7 8 9 10 [m]

No.	Revision/Issue	Date
A	Adjustments	25/05/15
B	Genrarar revisiob	09/02/15
A	Minor adjustment	09/02/15

KEVYTHALLI DESIGN Ltd
Maryland, St. Mary's Road
Wrotham/Sevenoaks TN15 7AP
Tel. +44(0)7810-360 133

Mailto: lenc@me.com

Project Name and Address
New build rear of 453/455
453/455 High Road
London N22 8JD

Drawing title
VIEWS

Project	1419	Sheet	0003--C
Date	January 2015		
Scale	1=100 (A2)		



Section A-A

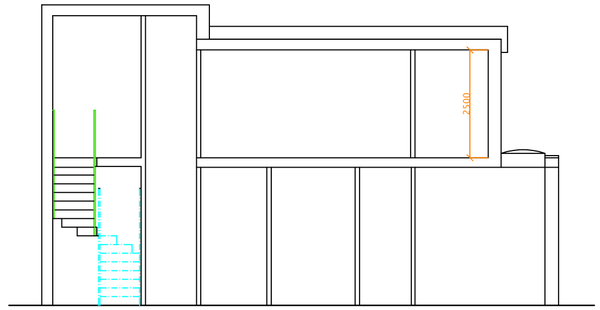

Section C-C

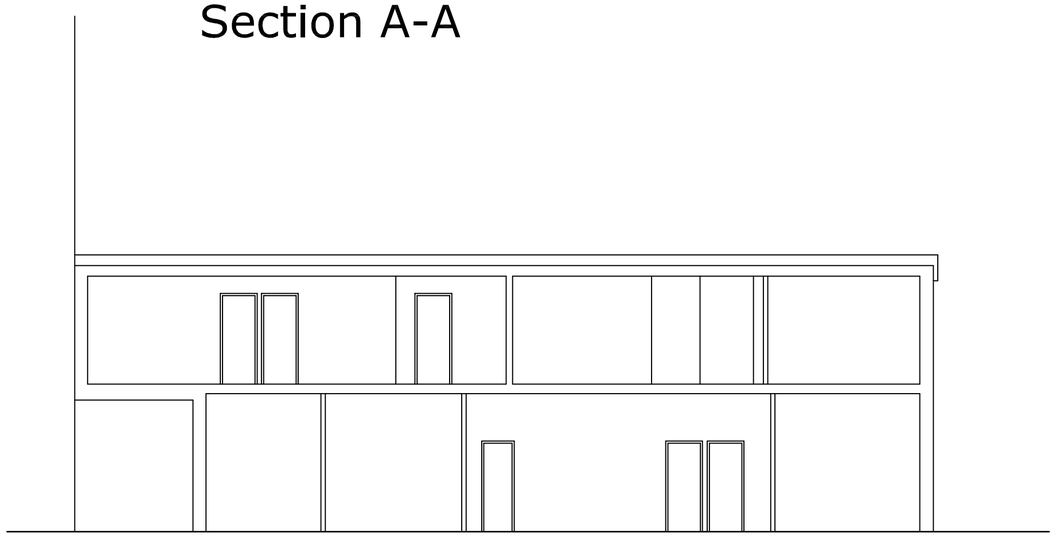

Section B-B

Perspective sketch

M 1:100
0 1 2 3 4 5 6 7 8 9 10 [m]

No.	Revision/Issue	Date
C	General revision	14/06015
B	Minor adjustment	09/02/15
A	Minor adjustment	09/02/15

KEVYTHALLI DESIGN Ltd
Maryland, St. Mary's Road
Wrotham/Sevenoaks TN15 7AP
Tel. +44(0)7810-360 133

Mailto: lenc@me.com

Project Name and Address
New build rear of 453/455
453/455 High Road
London N22 8JD

Drawing title
SECTIONS

Project	Sheet
1419	0004-A
Date: January 2015	
Scale: 1=100 (A2)	

High Road

Marquis Road

453

455

1

3

FIBRESPAN, fiberglass roofing

Tripple glazed roof lights

FIBRESPAN, fiberglass roofing

Glass canopy

FIBRESPAN, fiberglass roofing

C-section

C-section

A-section

A-section

B-section

B-section

Boundary

Boundary

A

B

C

D

Plan First Floor

M 1:100

0 1 2 3 4 5 6 7 8 9 10 [m]

No.	Revision/Issue	Date
C	General revision	14/06015
B	Minor adjustment	09/02/15
A	Minor adjustment	09/02/15

KEVYTHALLI DESIGN Ltd
Maryland, St. Mary's Road
Wrotham/Sevenoaks TN15 7AP
Tel. +44(0)7810-360 133

Mailto: lenc@me.com

Project Name and Address

New build rear of 453/455

453/455 High Road
London N22 8JD

Drawing title

ROOF PLAN

Project 1419	Sheet 0005-C
Date January 2015	
Scale 1=100 (A2)	