METRES

0 5

SCALE

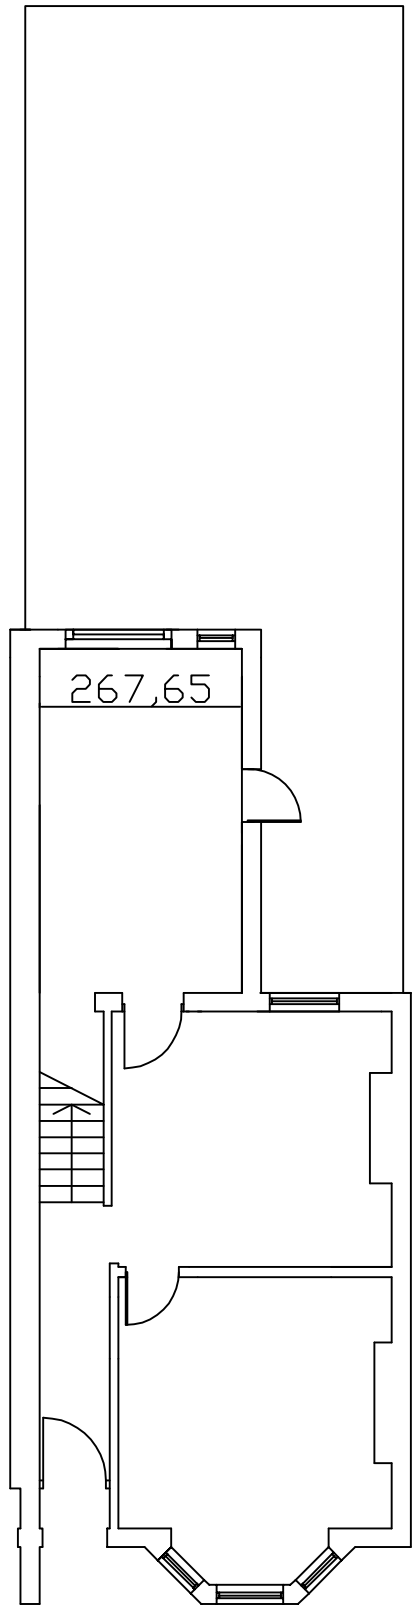

Ground Floor

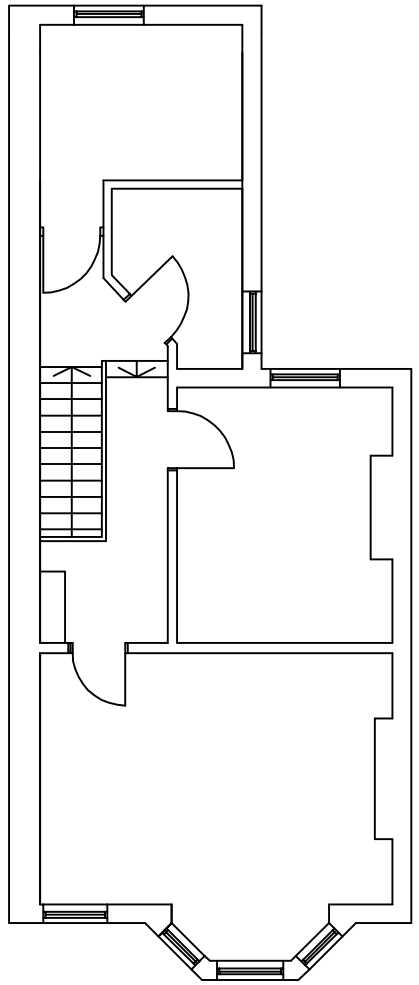

First Floor

Second Floor

Loft Floor

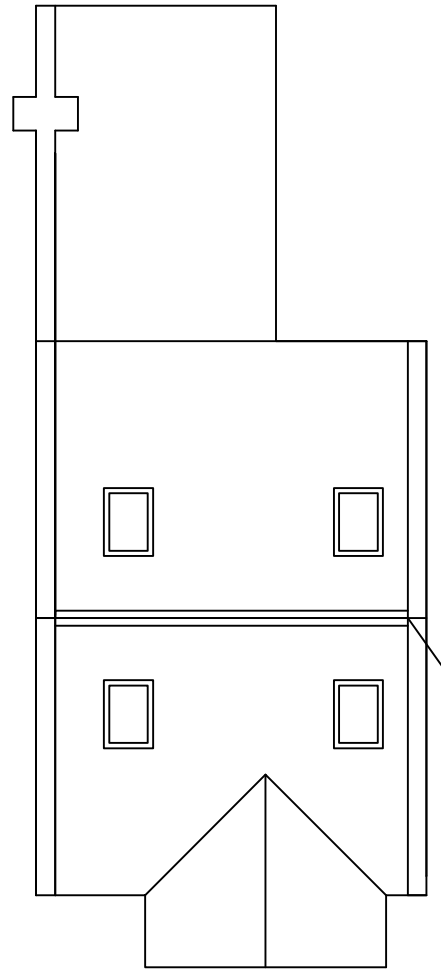

Roof Plan

YL & AJ
(07749708930)

Project:	39 Lealand Rd London N15 6JS
Title:	-PROPOSED- Floor Plans
Date: Jan' 15	Scale: 1;100 @ A3
Dwg. No. LR.19.EX.01	Rev: A