
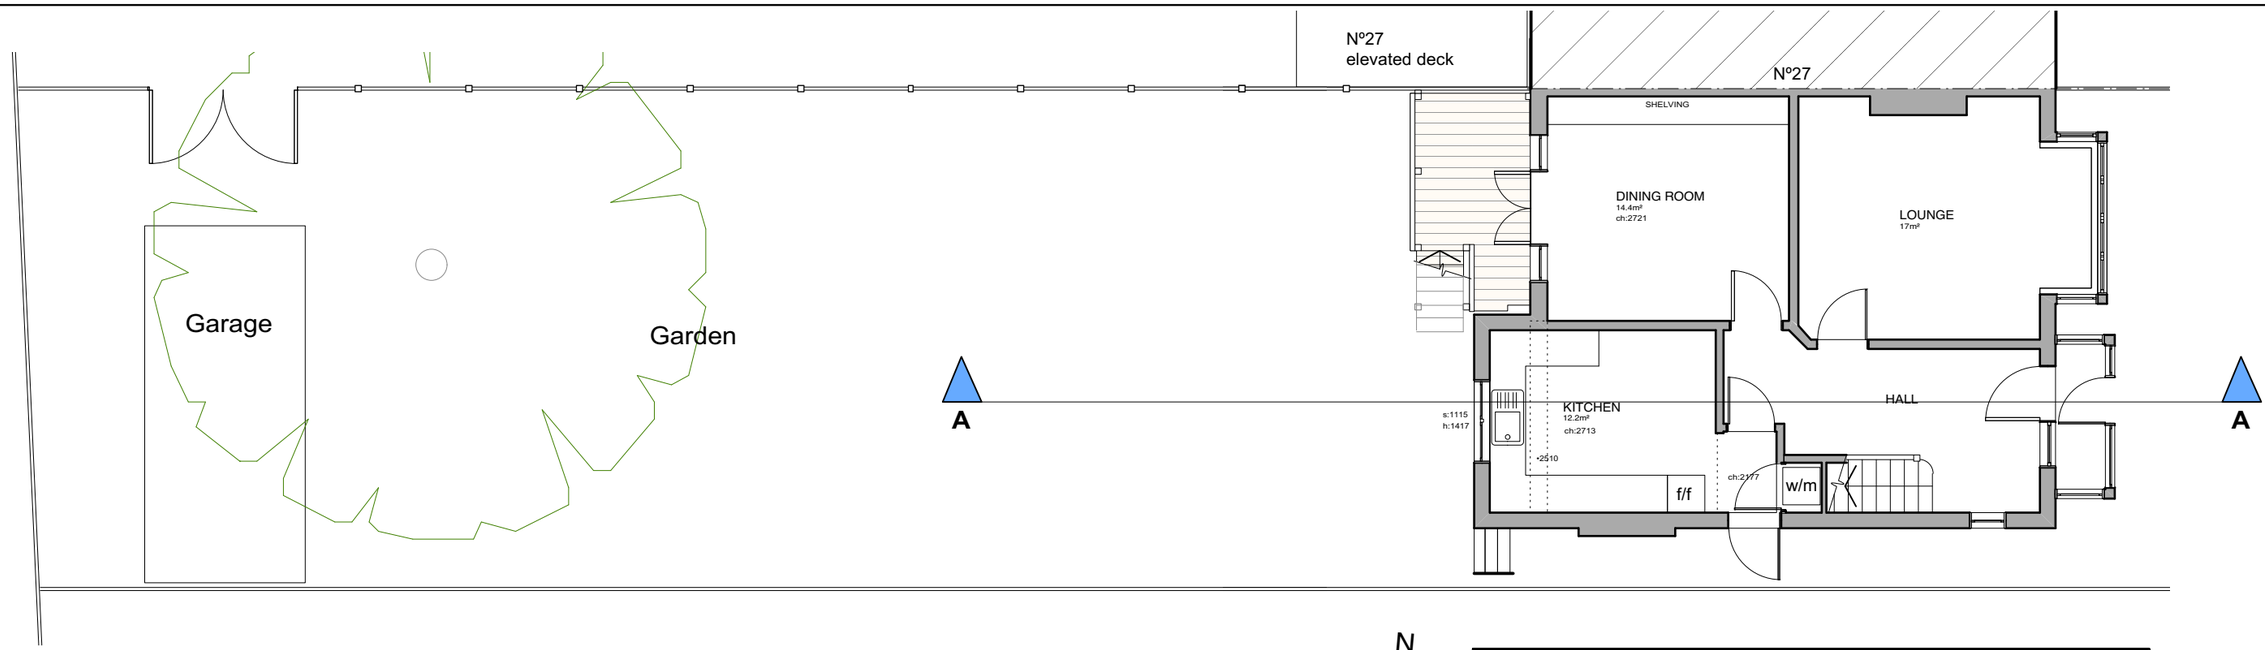


N

Nº23

Existing Ground Floor Plan

scale 1:100 @ A3 0 1 2 3 4 M

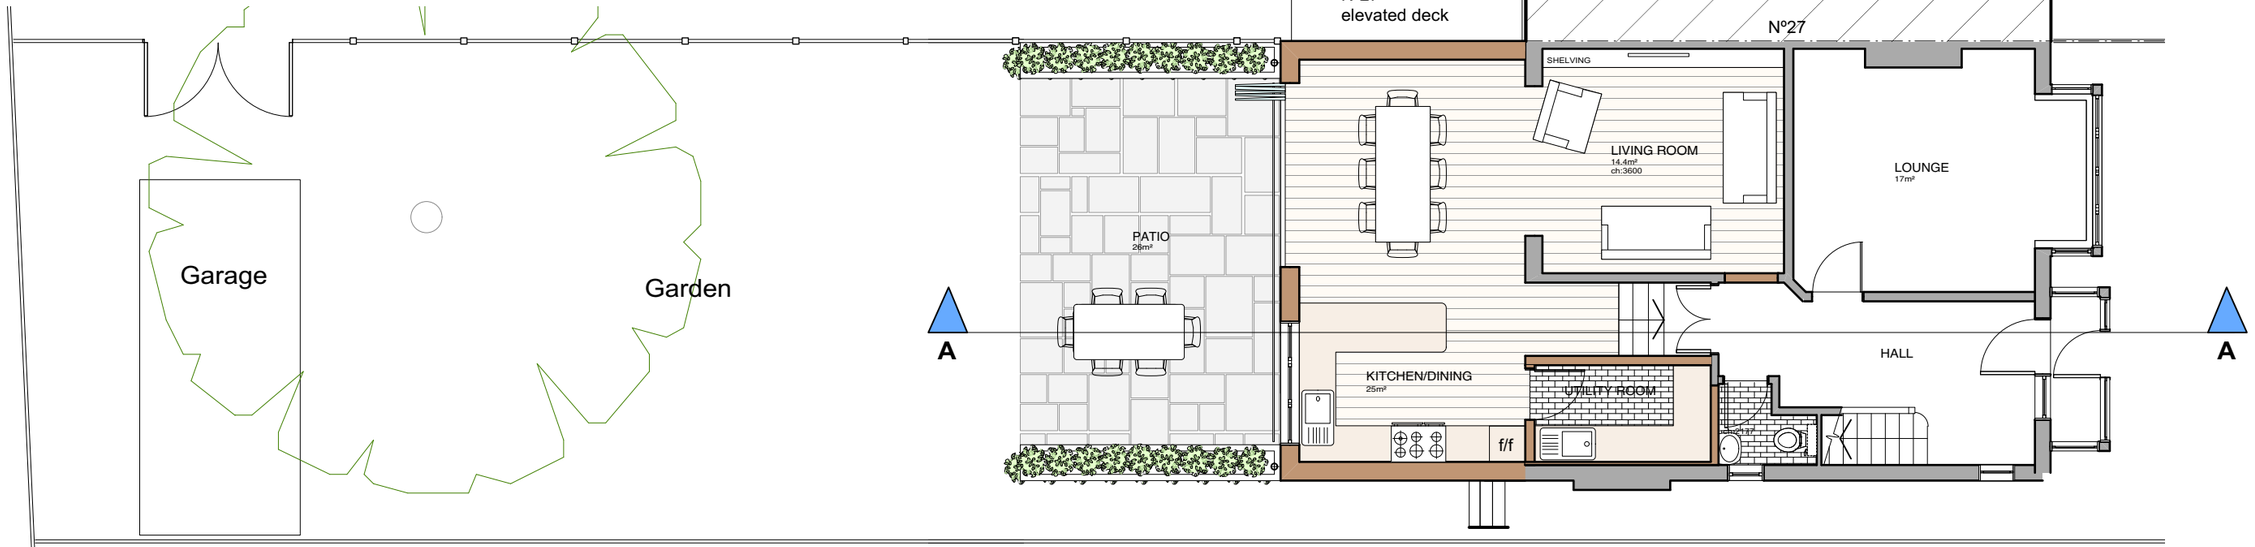

N

Nº23

Proposed Ground Floor Plan

scale 1:100 @ A3 0 1 2 3 4 M

REV.	DATE	NOTES

CLIENT
Maria Kane

STATUS
PLANNING APPLICATION DRAWING

SCALE
see drawing

DATE
Jan 2015

DRAWN

CHECKED

PROJECT
25 Pages Hill, London, N10 1PX


DRAWING TITLE
Existing and Proposed Ground Floor Plan

DRAWING NO.
205/14-PL- 02

REV.

FBD FULCRUM BUILDING DESIGN LTD.
9 Heneage Street, Spitalfield, London, E1 5LJ
Tel.: 07974086475
e-mail: info@fbd-ltd.com
www.fbd-ltd.com

FBD FULCRUM BUILDING DESIGN LTD LONDON

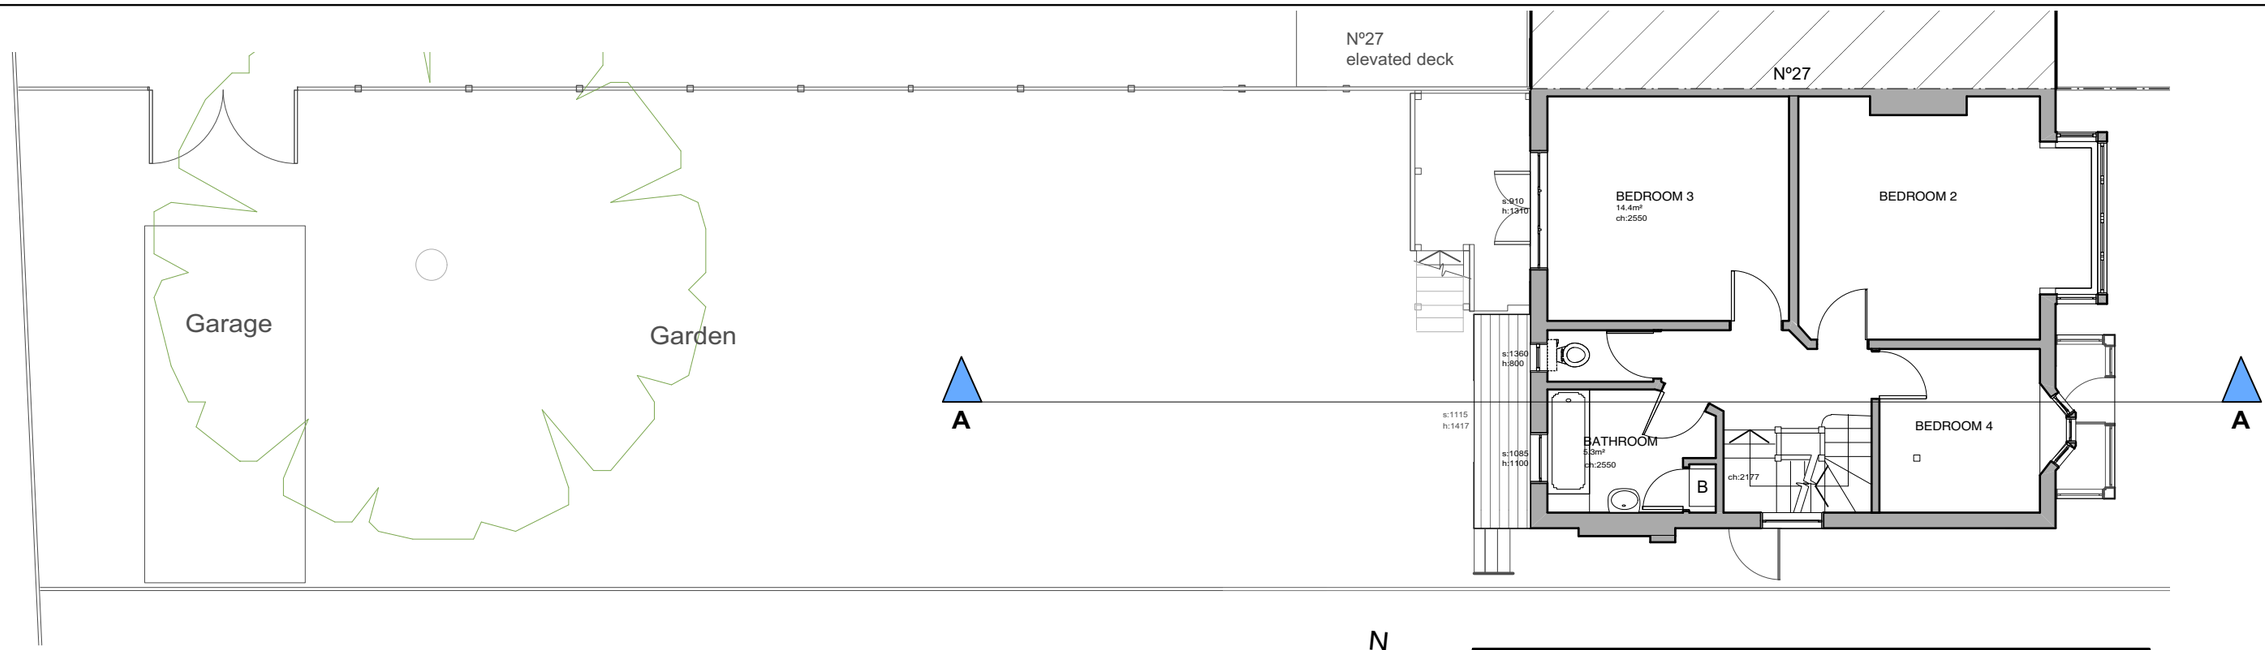


N

Nº23

Existing First Floor Plan

scale 1:100 @ A3 0 1 2 3 4 M

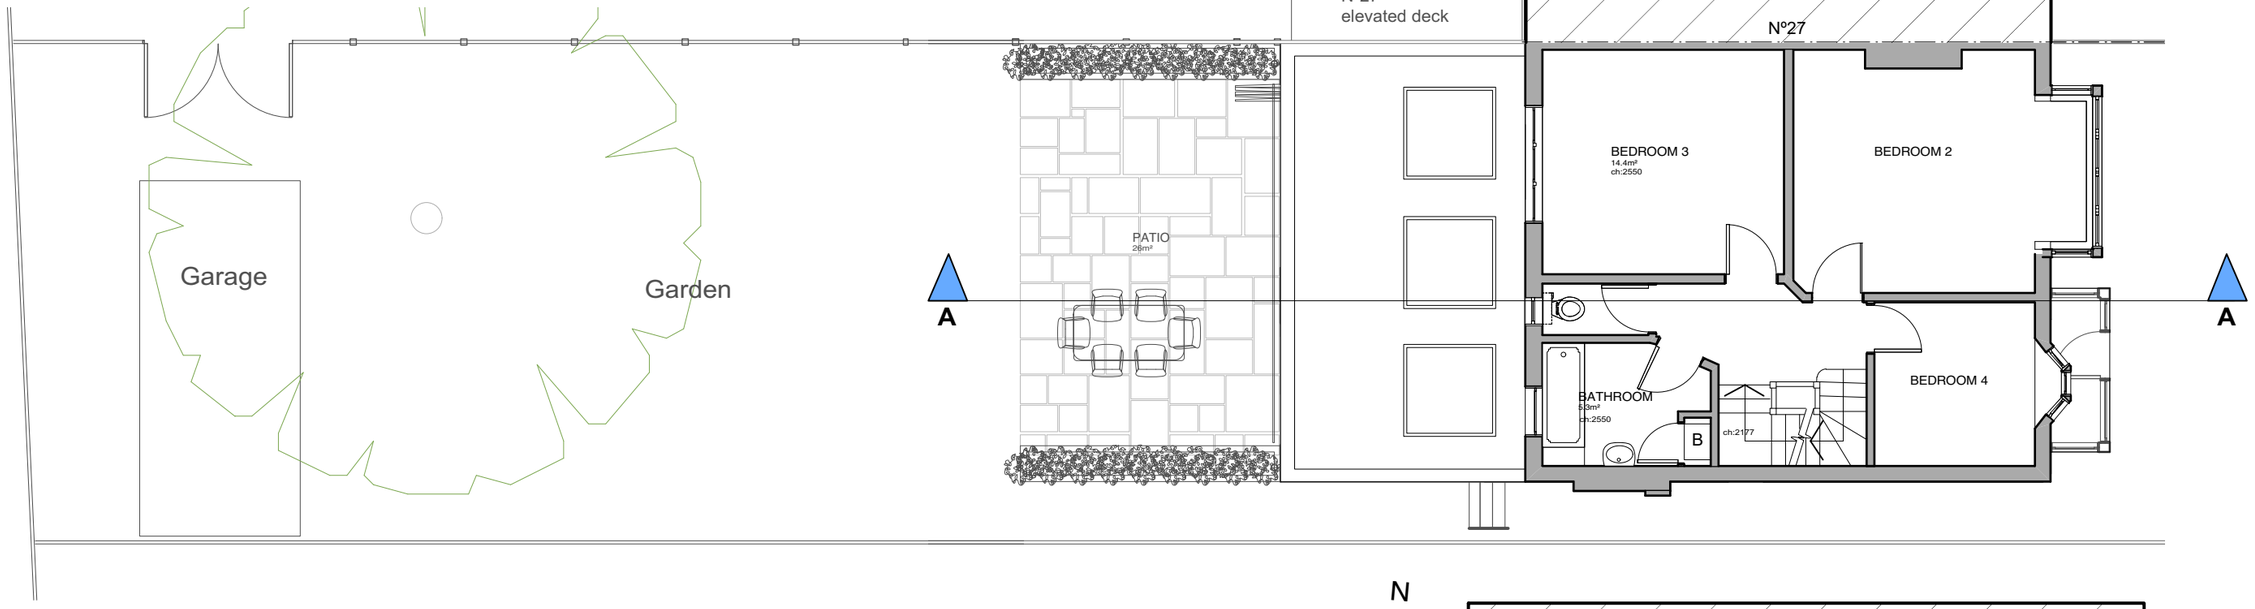

N

Nº23

Proposed First Floor Plan

scale 1:100 @ A3 0 1 2 3 4 M

REV.	DATE	NOTES

CLIENT
Maria Kane

STATUS
PLANNING APPLICATION DRAWING

SCALE
see drawing

DATE
Jan 2015

DRAWN

CHECKED

PROJECT
25 Pages Hill, London, N10 1PX


DRAWING TITLE
Existing and Proposed First Floor Plan

DRAWING NO.
205/14-PL- 03

REV.

FBD FULCRUM BUILDING DESIGN LTD.
9 Heneage Street, Spitalfield, London, E1 5LJ
Tel.: 07974086475
e-mail: info@fbd-ltd.com
www.fbd-ltd.com


FBD FULCRUM BUILDING DESIGN LTD LONDON

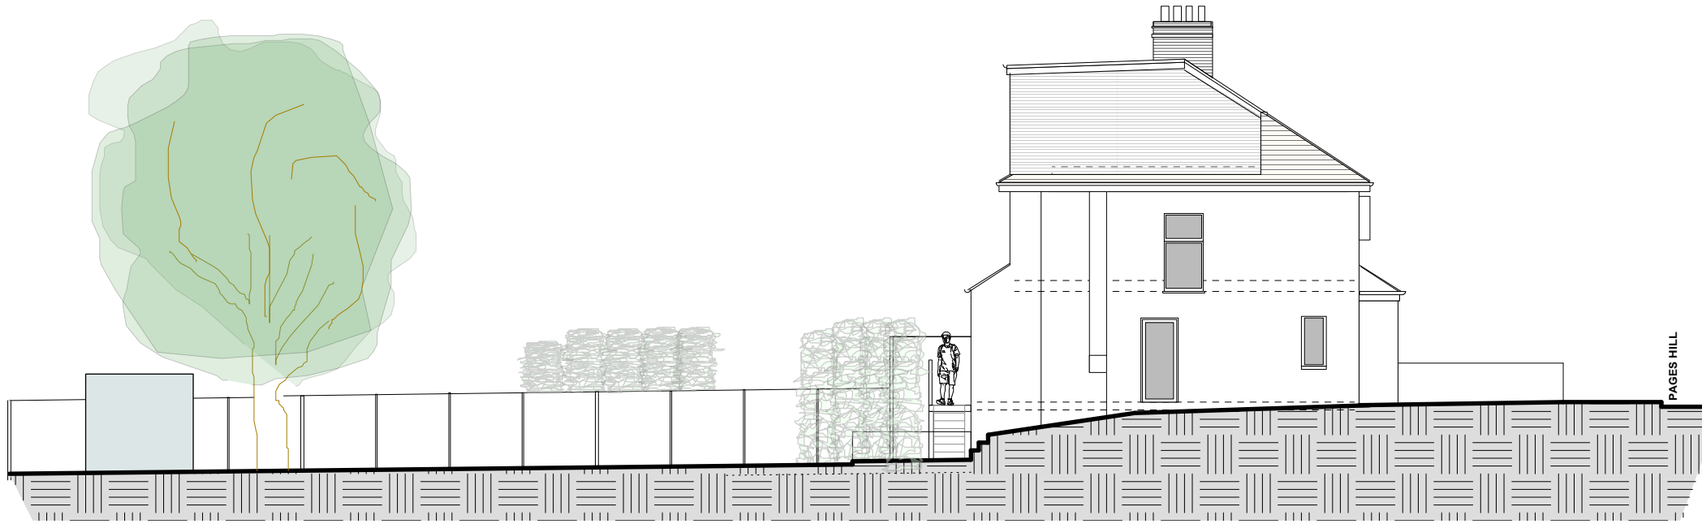

Existing South Elevation

scale 1:150 @ A3

0 1 2 3 4M

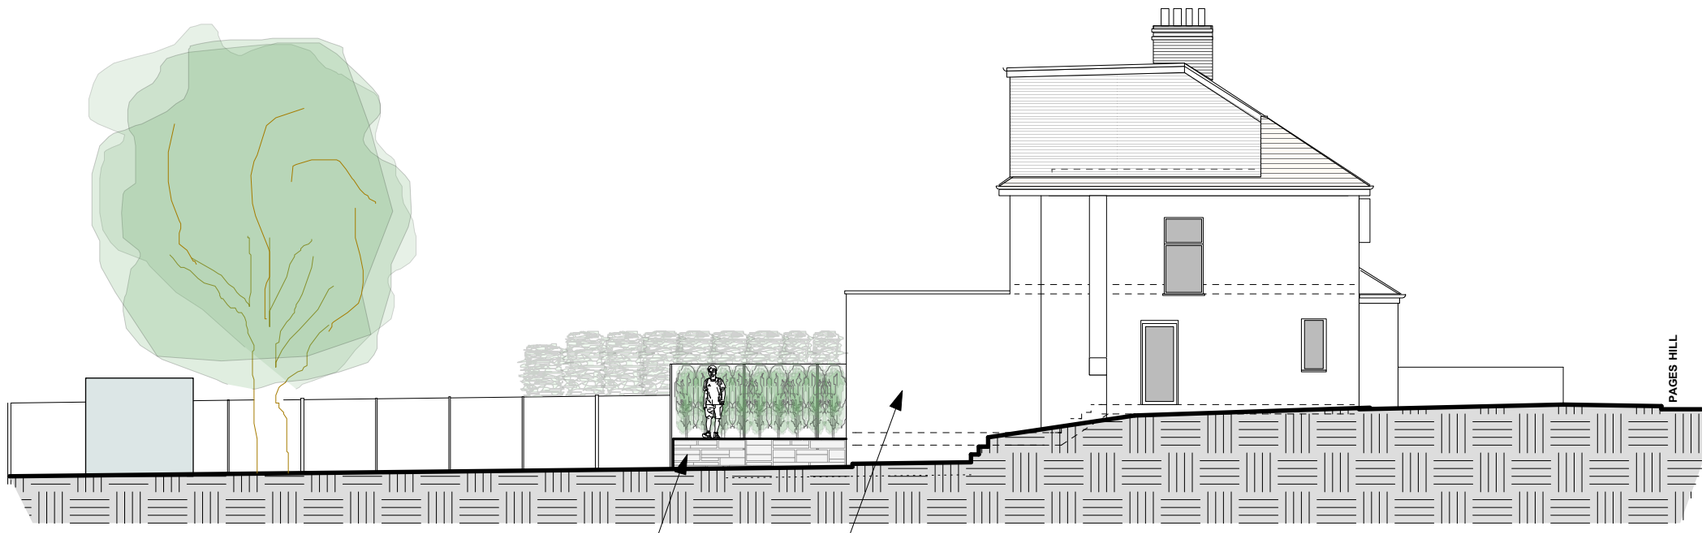

elevated patio no higher than adjacent patio at Nº 27

proposed painted render to match existing

Proposed South Elevation

scale 1:150 @ A3

0 1 2 3 4M

REV.	DATE	NOTES

CLIENT
Maria Kane

STATUS
PLANNING APPLICATION DRAWING

SCALE
see drawing

DATE
Jan 2015

DRAWN

CHECKED

PROJECT
25 Pages Hill, London, N10 1PX


DRAWING TITLE
Existing and Proposed South Elevation

DRAWING NO.
205/14-PL- 04

REV.

FBD FULCRUM BUILDING DESIGN LTD.
9 Heneage Street, Spitalfield, London, E1 5LJ
Tel.: 07974086475
e-mail: info@fbd-ltd.com
www.fbd-ltd.com


FBD FULCRUM BUILDING DESIGN LTD LONDON

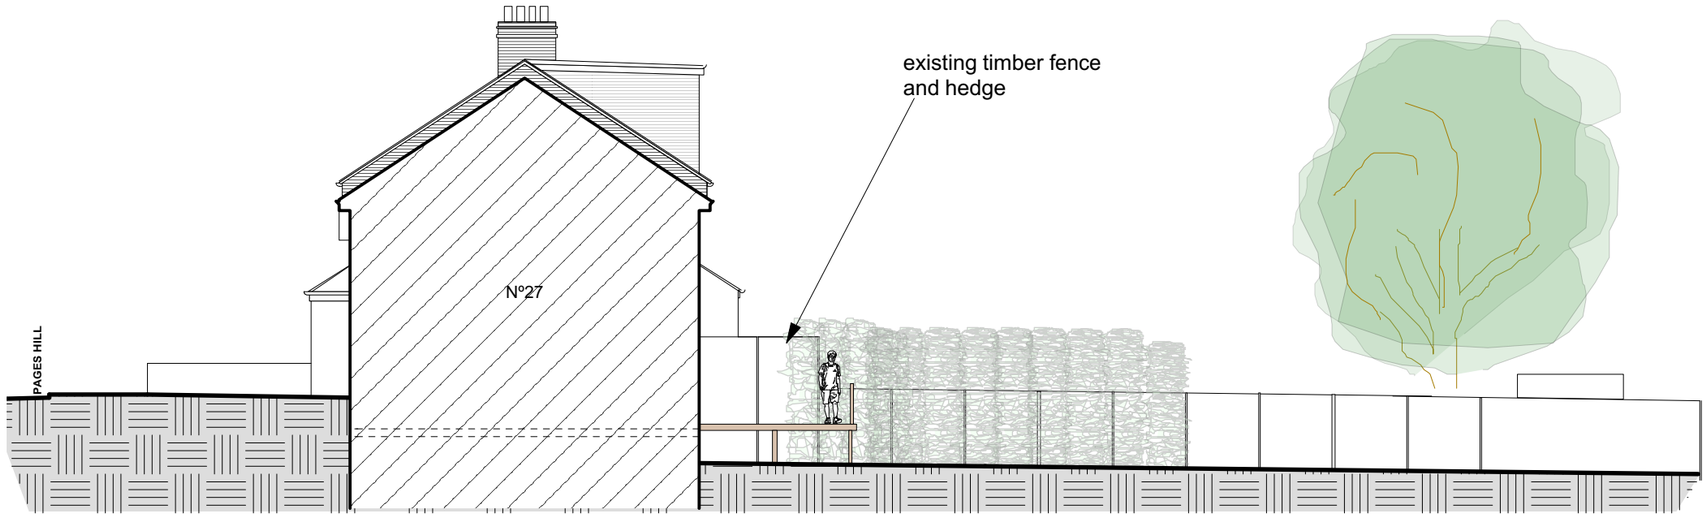

Existing North Elevation

scale 1:150 @ A3

0 1 2 3 4 M

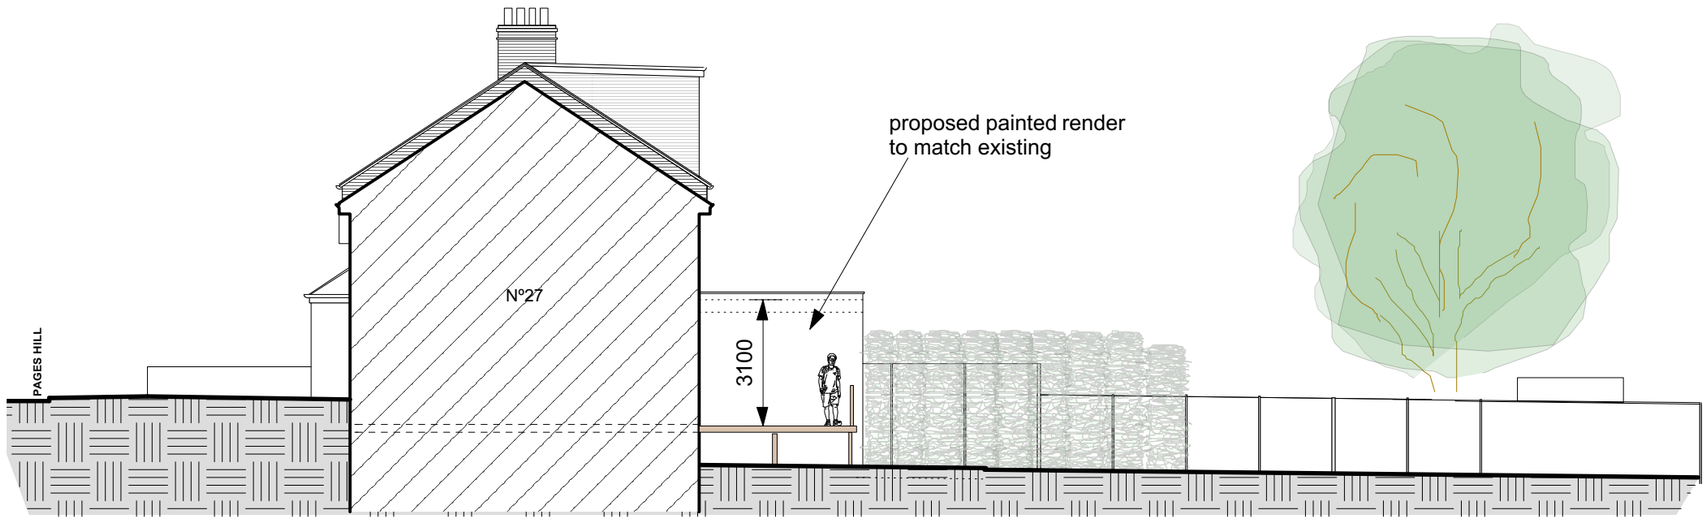

Proposed North Elevation

scale 1:150 @ A3

0 1 2 3 4 M

REV.	DATE	NOTES

CLIENT: **Maria Kane**

STATUS: **PLANNING APPLICATION DRAWING**

SCALE: **see drawing**

DATE: **Jan 2015**

DRAWN:

CHECKED:

PROJECT: **25 Pages Hill, London, N10 1PX**

DRAWING TITLE: **Existing and Proposed North Elevation**

DRAWING NO.: **205/14-PL- 05**

REV.:

FBD FULCRUM BUILDING DESIGN LTD.
9 Heneage Street, Spitalfield, London, E1 5LJ
Tel.: 07974086475
e-mail: info@fbd-ltd.com
www.fbd-ltd.com

FBD FULCRUM BUILDING DESIGN LTD LONDON



Existing West Elevation

scale 1:100 @ A3

0 1 2 3 4 M



Proposed West Elevation

scale 1:100 @ A3

0 1 2 3 4 M

REV.	DATE	NOTES

CLIENT
Maria Kane

STATUS
PLANNING APPLICATION DRAWING

SCALE
see drawing

DATE
Jan 2015

DRAWN

CHECKED

PROJECT
25 Pages Hill, London, N10 1PX


DRAWING TITLE
Existing and Proposed West Elevation

DRAWING NO.
205/14-PL- 06

REV.

FBD FULCRUM BUILDING DESIGN LTD.
9 Heneage Street, Spitalfield, London, E1 5LJ
Tel.: 07974086475
e-mail: info@fbd-ltd.com
www.fbd-ltd.com

FBD FULCRUM BUILDING DESIGN LTD LONDON

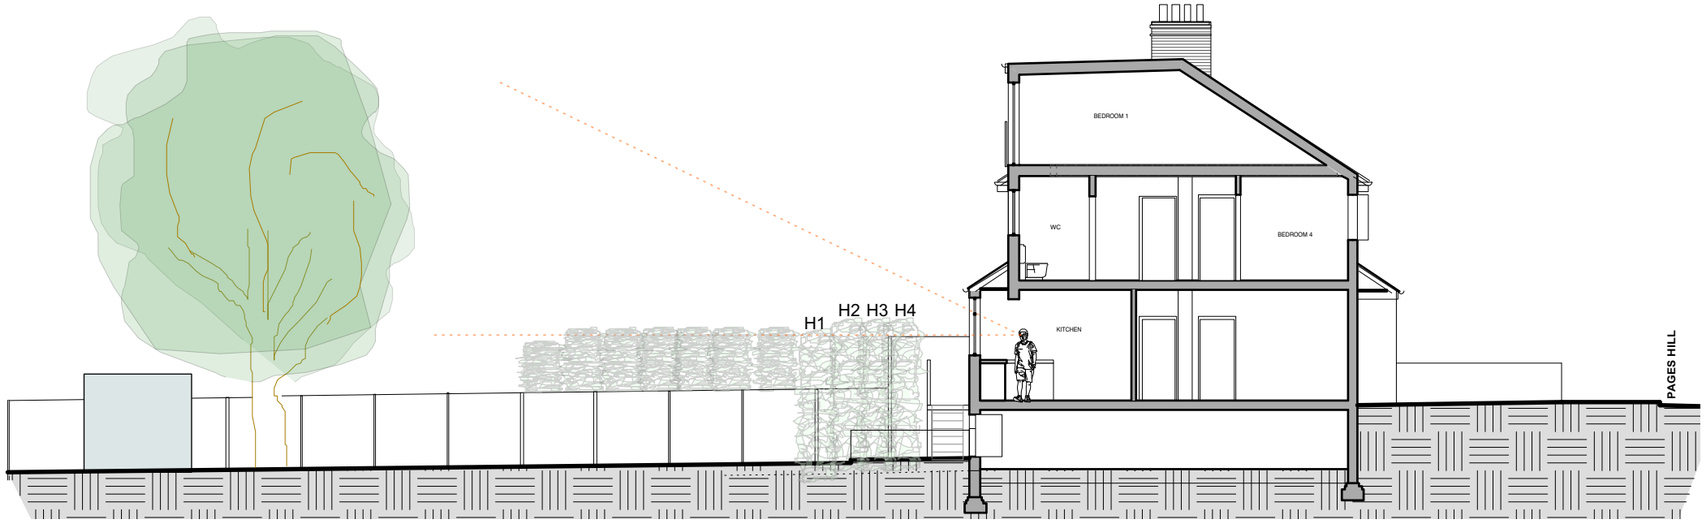

Existing Section

scale 1:150 @ A3

0 1 2 3 4 M

Proposed Section

scale 1:150 @ A3

0 1 2 3 4 M

REV.	DATE	NOTES

CLIENT
Maria Kane

STATUS
PLANNING APPLICATION DRAWING

SCALE
see drawing

DATE
Jan 2015

DRAWN

CHECKED

PROJECT
25 Pages Hill, London, N10 1PX

DRAWING TITLE
Existing and Proposed Section A-A

DRAWING NO.
205/14-PL- 07

REV.

FBD FULCRUM BUILDING DESIGN LTD.
9 Heneage Street, Spitalfield, London, E1 5LJ
Tel.: 07974086475
e-mail: info@fbd-ltd.com
www.fbd-ltd.com

FBD FULCRUM BUILDING DESIGN LTD LONDON