GROUND FLOOR PLAN

29.5sqm GIA

the hatched area is the extent of 15a Terrick Road

the proposed dwelling shows an additional cavity wall providing excess sound insulation

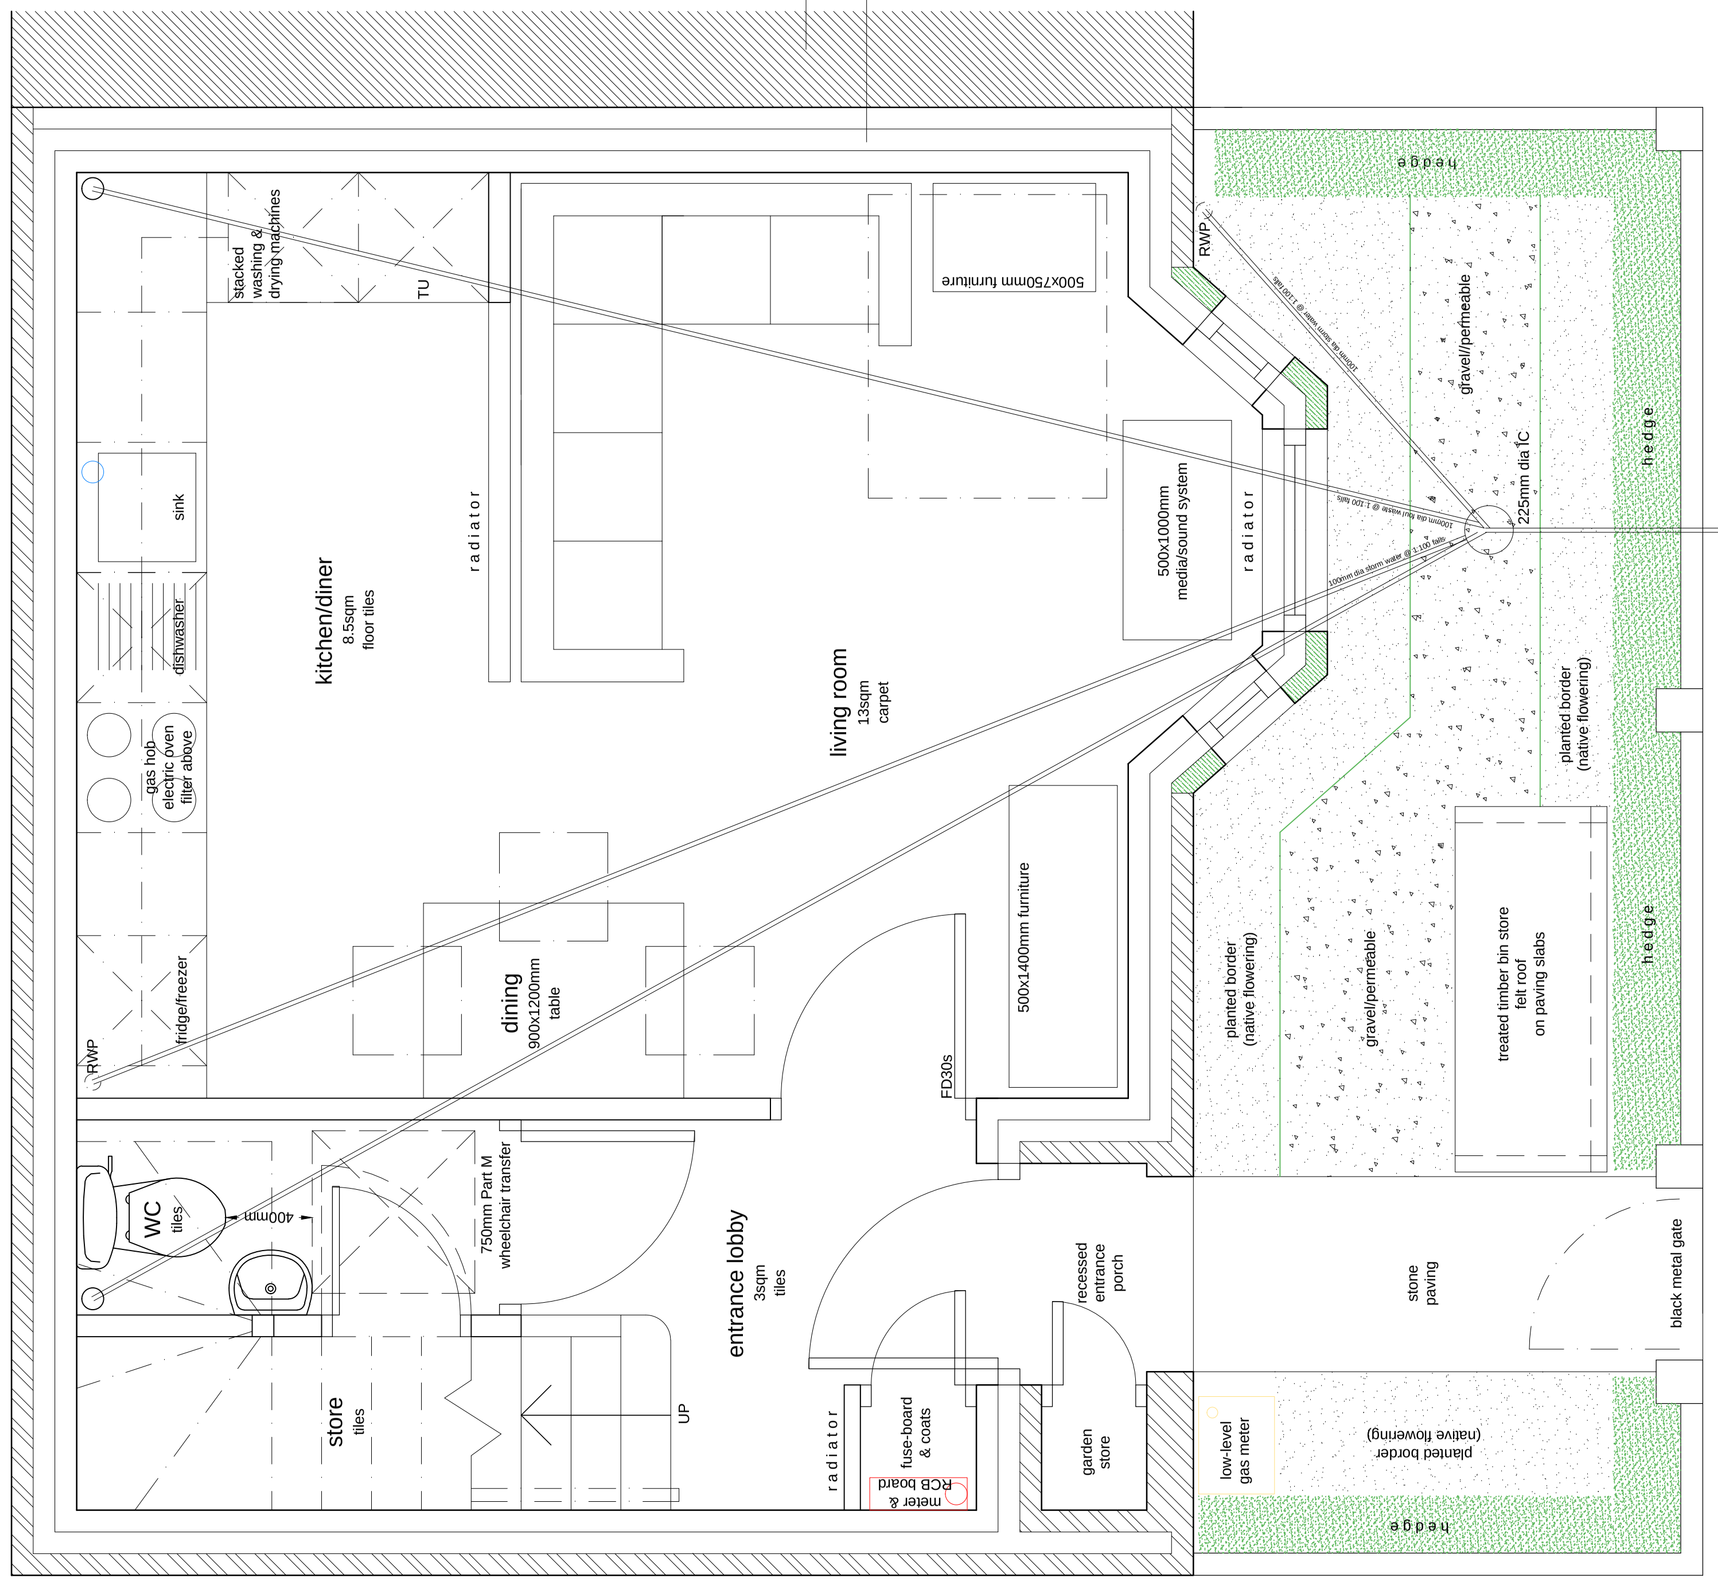

FIRST FLOOR PLAN

30sqm GIA

the hatched area is the extent of 15a Terrick Road

the proposed dwelling shows an additional cavity wall providing excess sound insulation

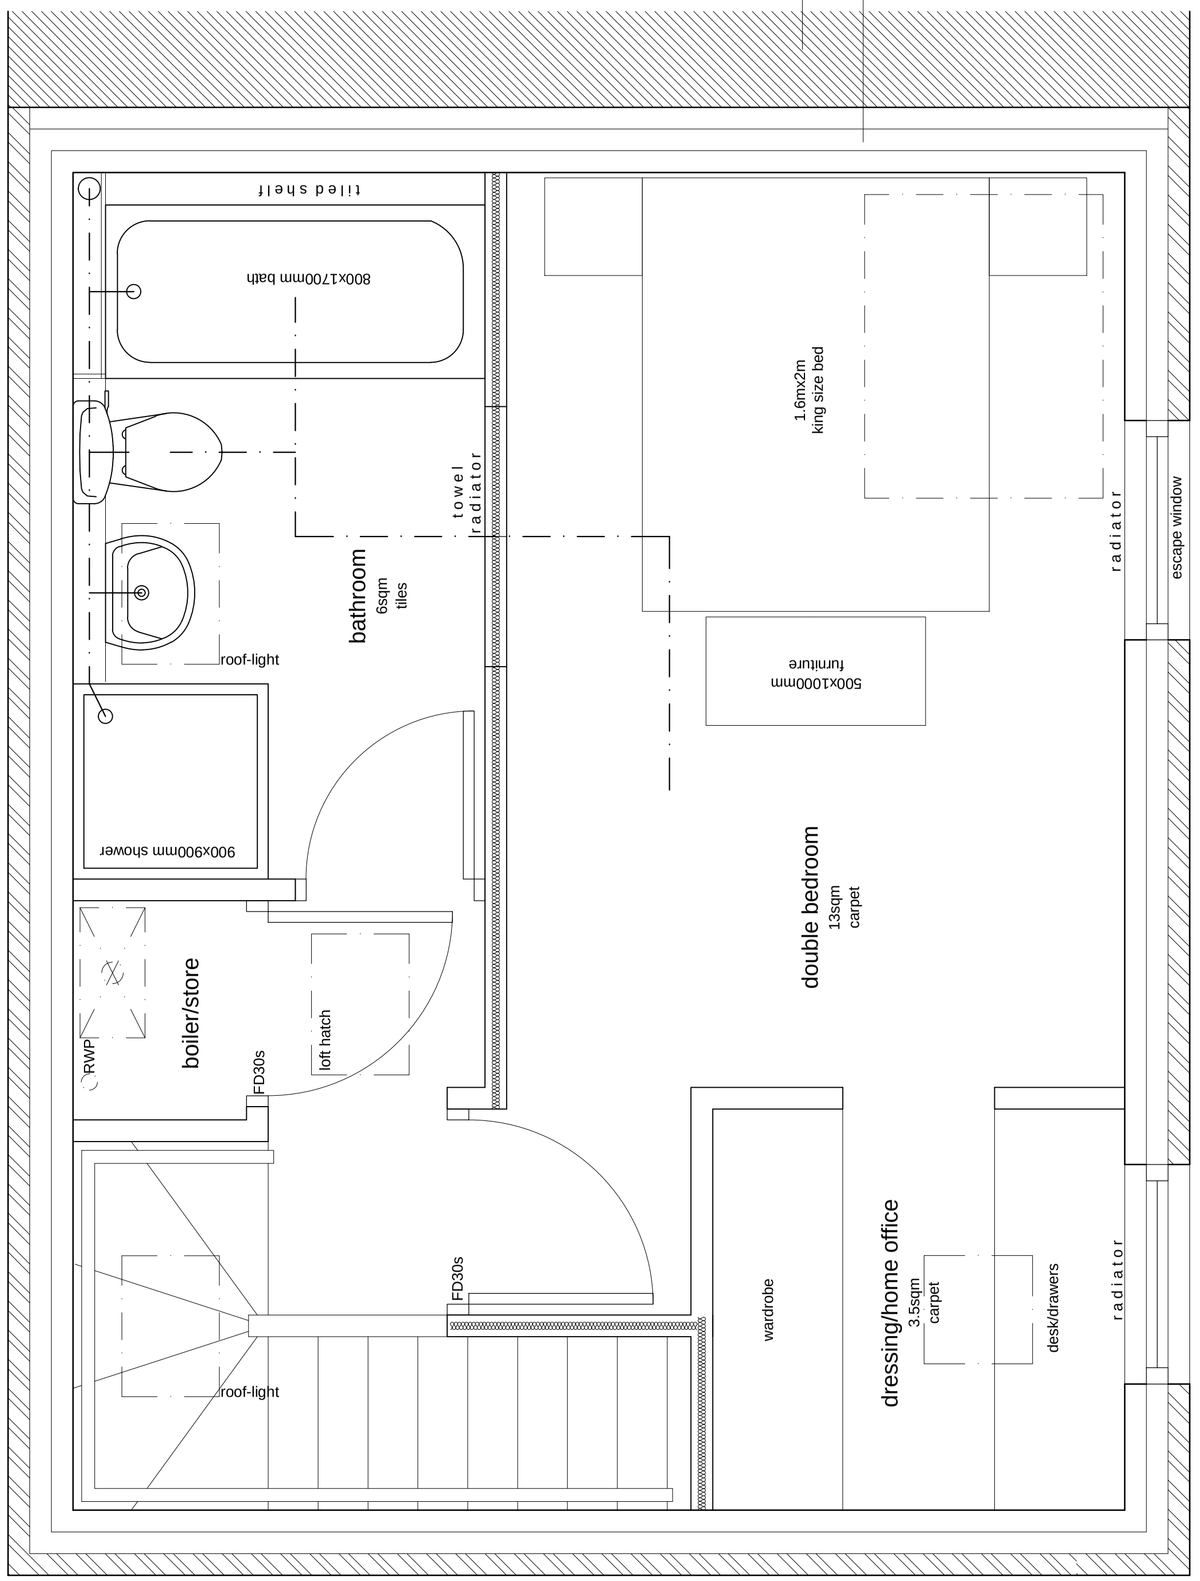

Terrick Road site (at the rear of No.7 Buckingham Road)
Proposed floor plans with additonal sound insulation (1:20 scale)

0m 5m