




FRONT ELEVATION

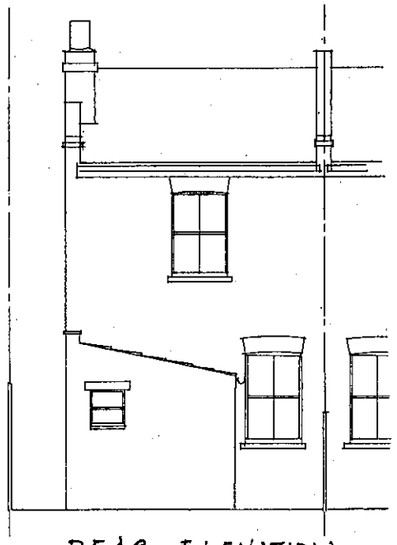

REAR ELEVATION

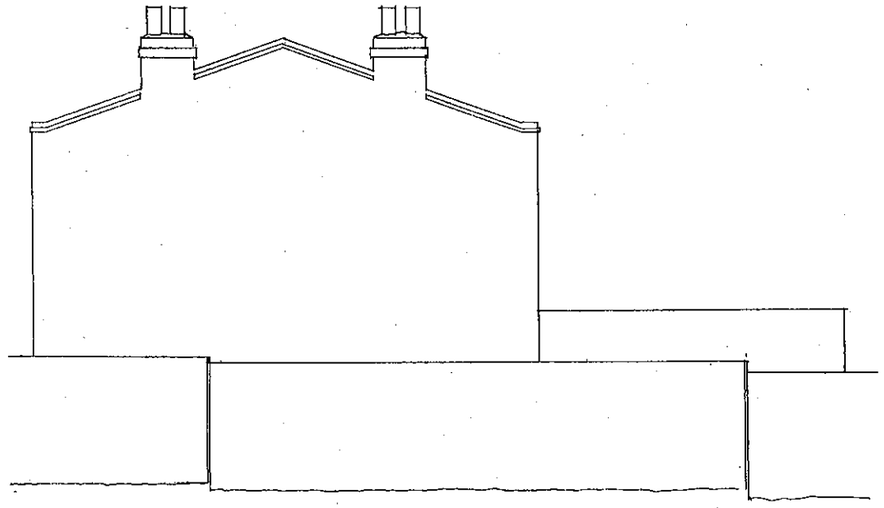


NORTH FLANK ELEVATION

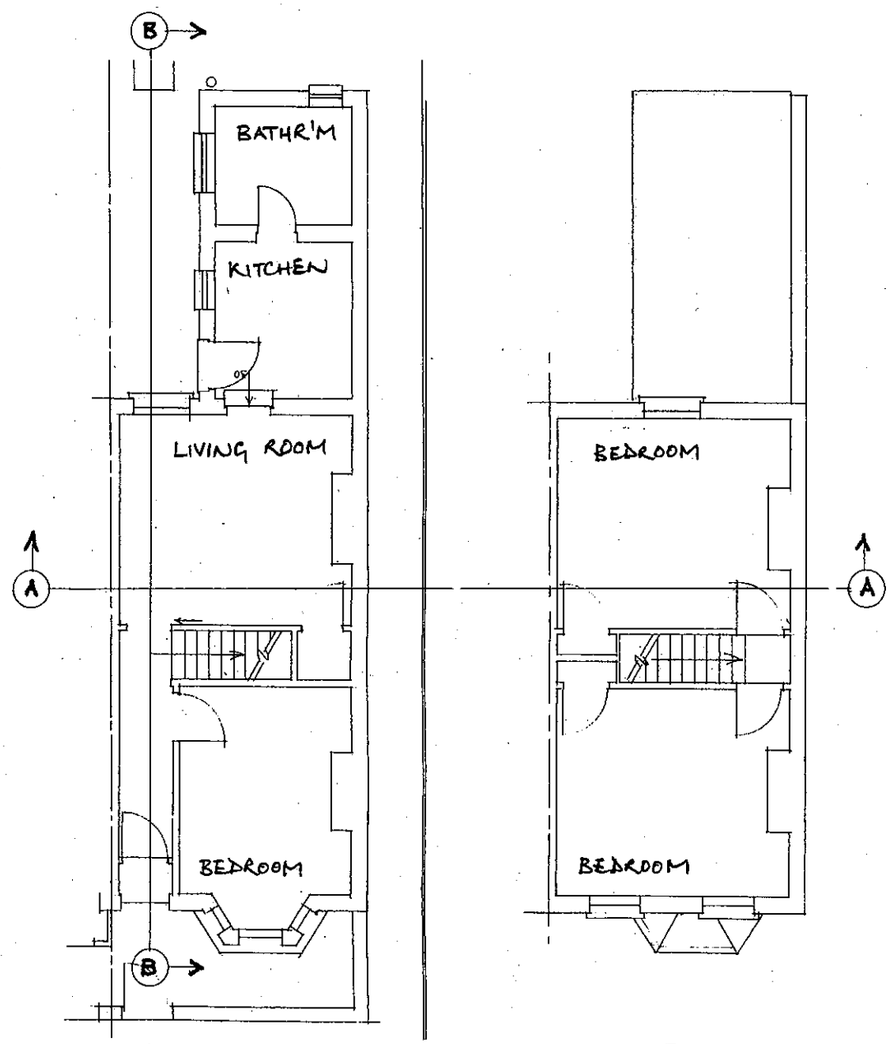


GROUND FLOOR


FIRST FLOOR

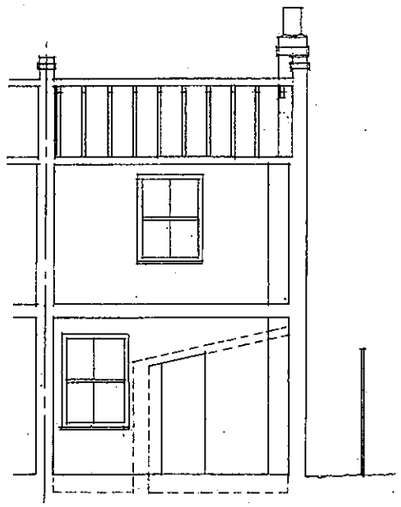


SECTION A—A

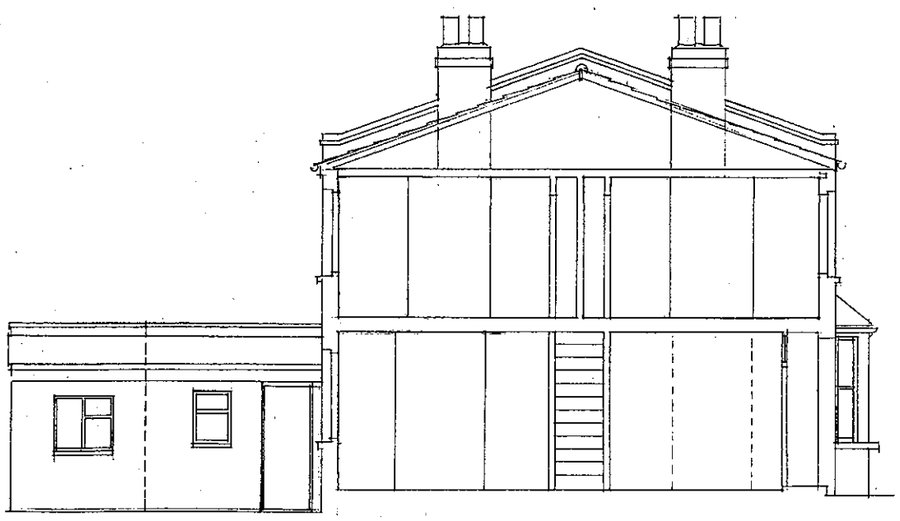

SECTION B—B

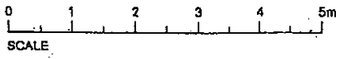

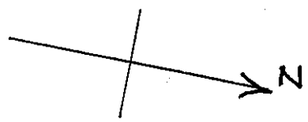

Site

45, WARBERRY ROAD, N22 7TQ

Client

Mr Slawomir Masicz

Project Alterations to front elevation (+ extensions under PD)

Dwg.Title EXISTING

Scale 1:100 @ A3

Date Feb 2015

Ref. 14/73

Dwg. No. 1473/1

Jonathan Shattock

Chartered Building Surveyors

1, Lordship Grove, London N16 0QB

Tel. 0208-809 4424: Fax 0208-800 8085