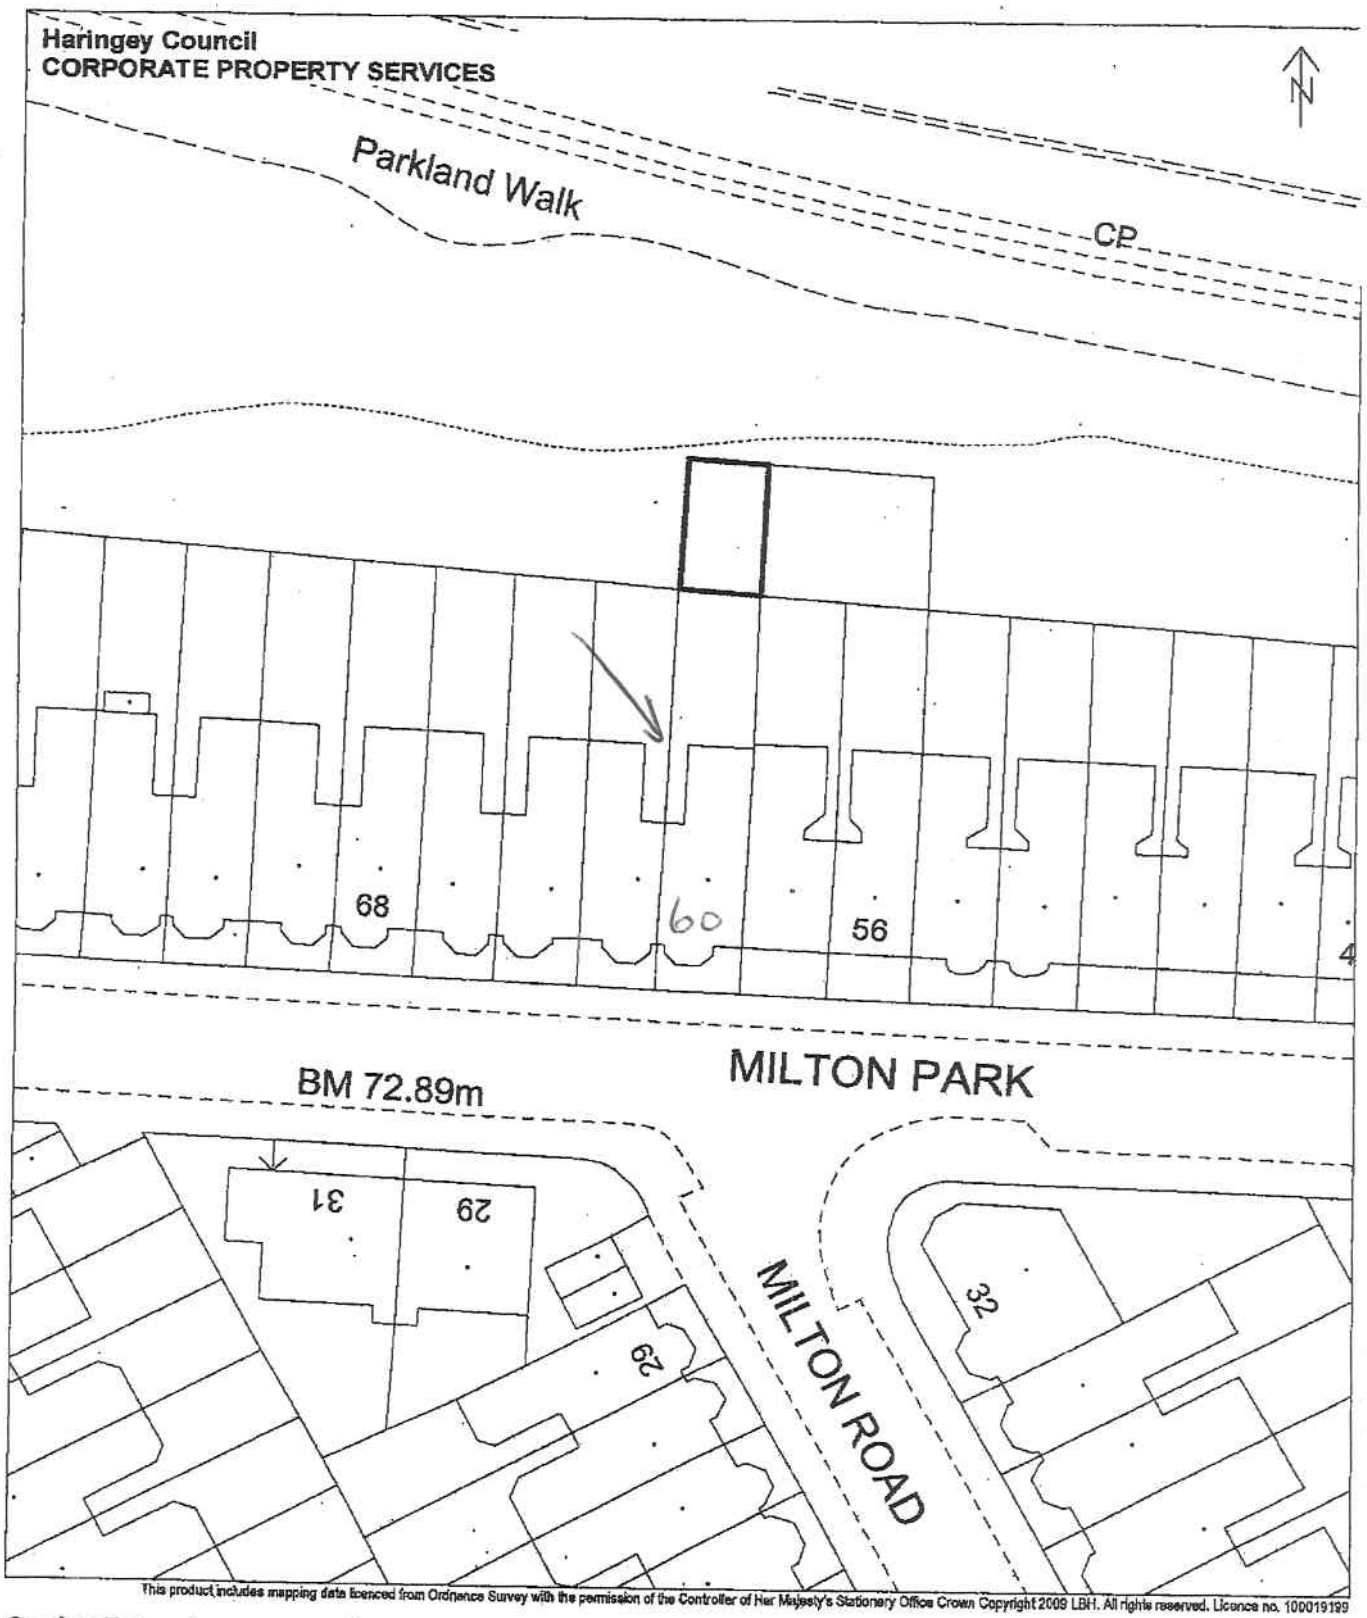


This product includes mapping data licenced from Ordnance Survey with the permission of the Controller of Her Majesty's Stationery Office Crown Copyright 2009 LBH. All rights reserved. Licence no. 100019199

Garden Extension
Rear of 60 Milton Park
Highgate
LONDON
N6 5PZ

Deed Doc. No. : 5754 A + B

LR title no. : NGL295164 (part)

CPM No. 0889

Overlay : Environment - Parks

Plan produced by Janice Dabinett on 17/03/2009

Site Area (hectares) : 0.0050 ha

Scale 1:500

Drawing No. BVES A4 2070a