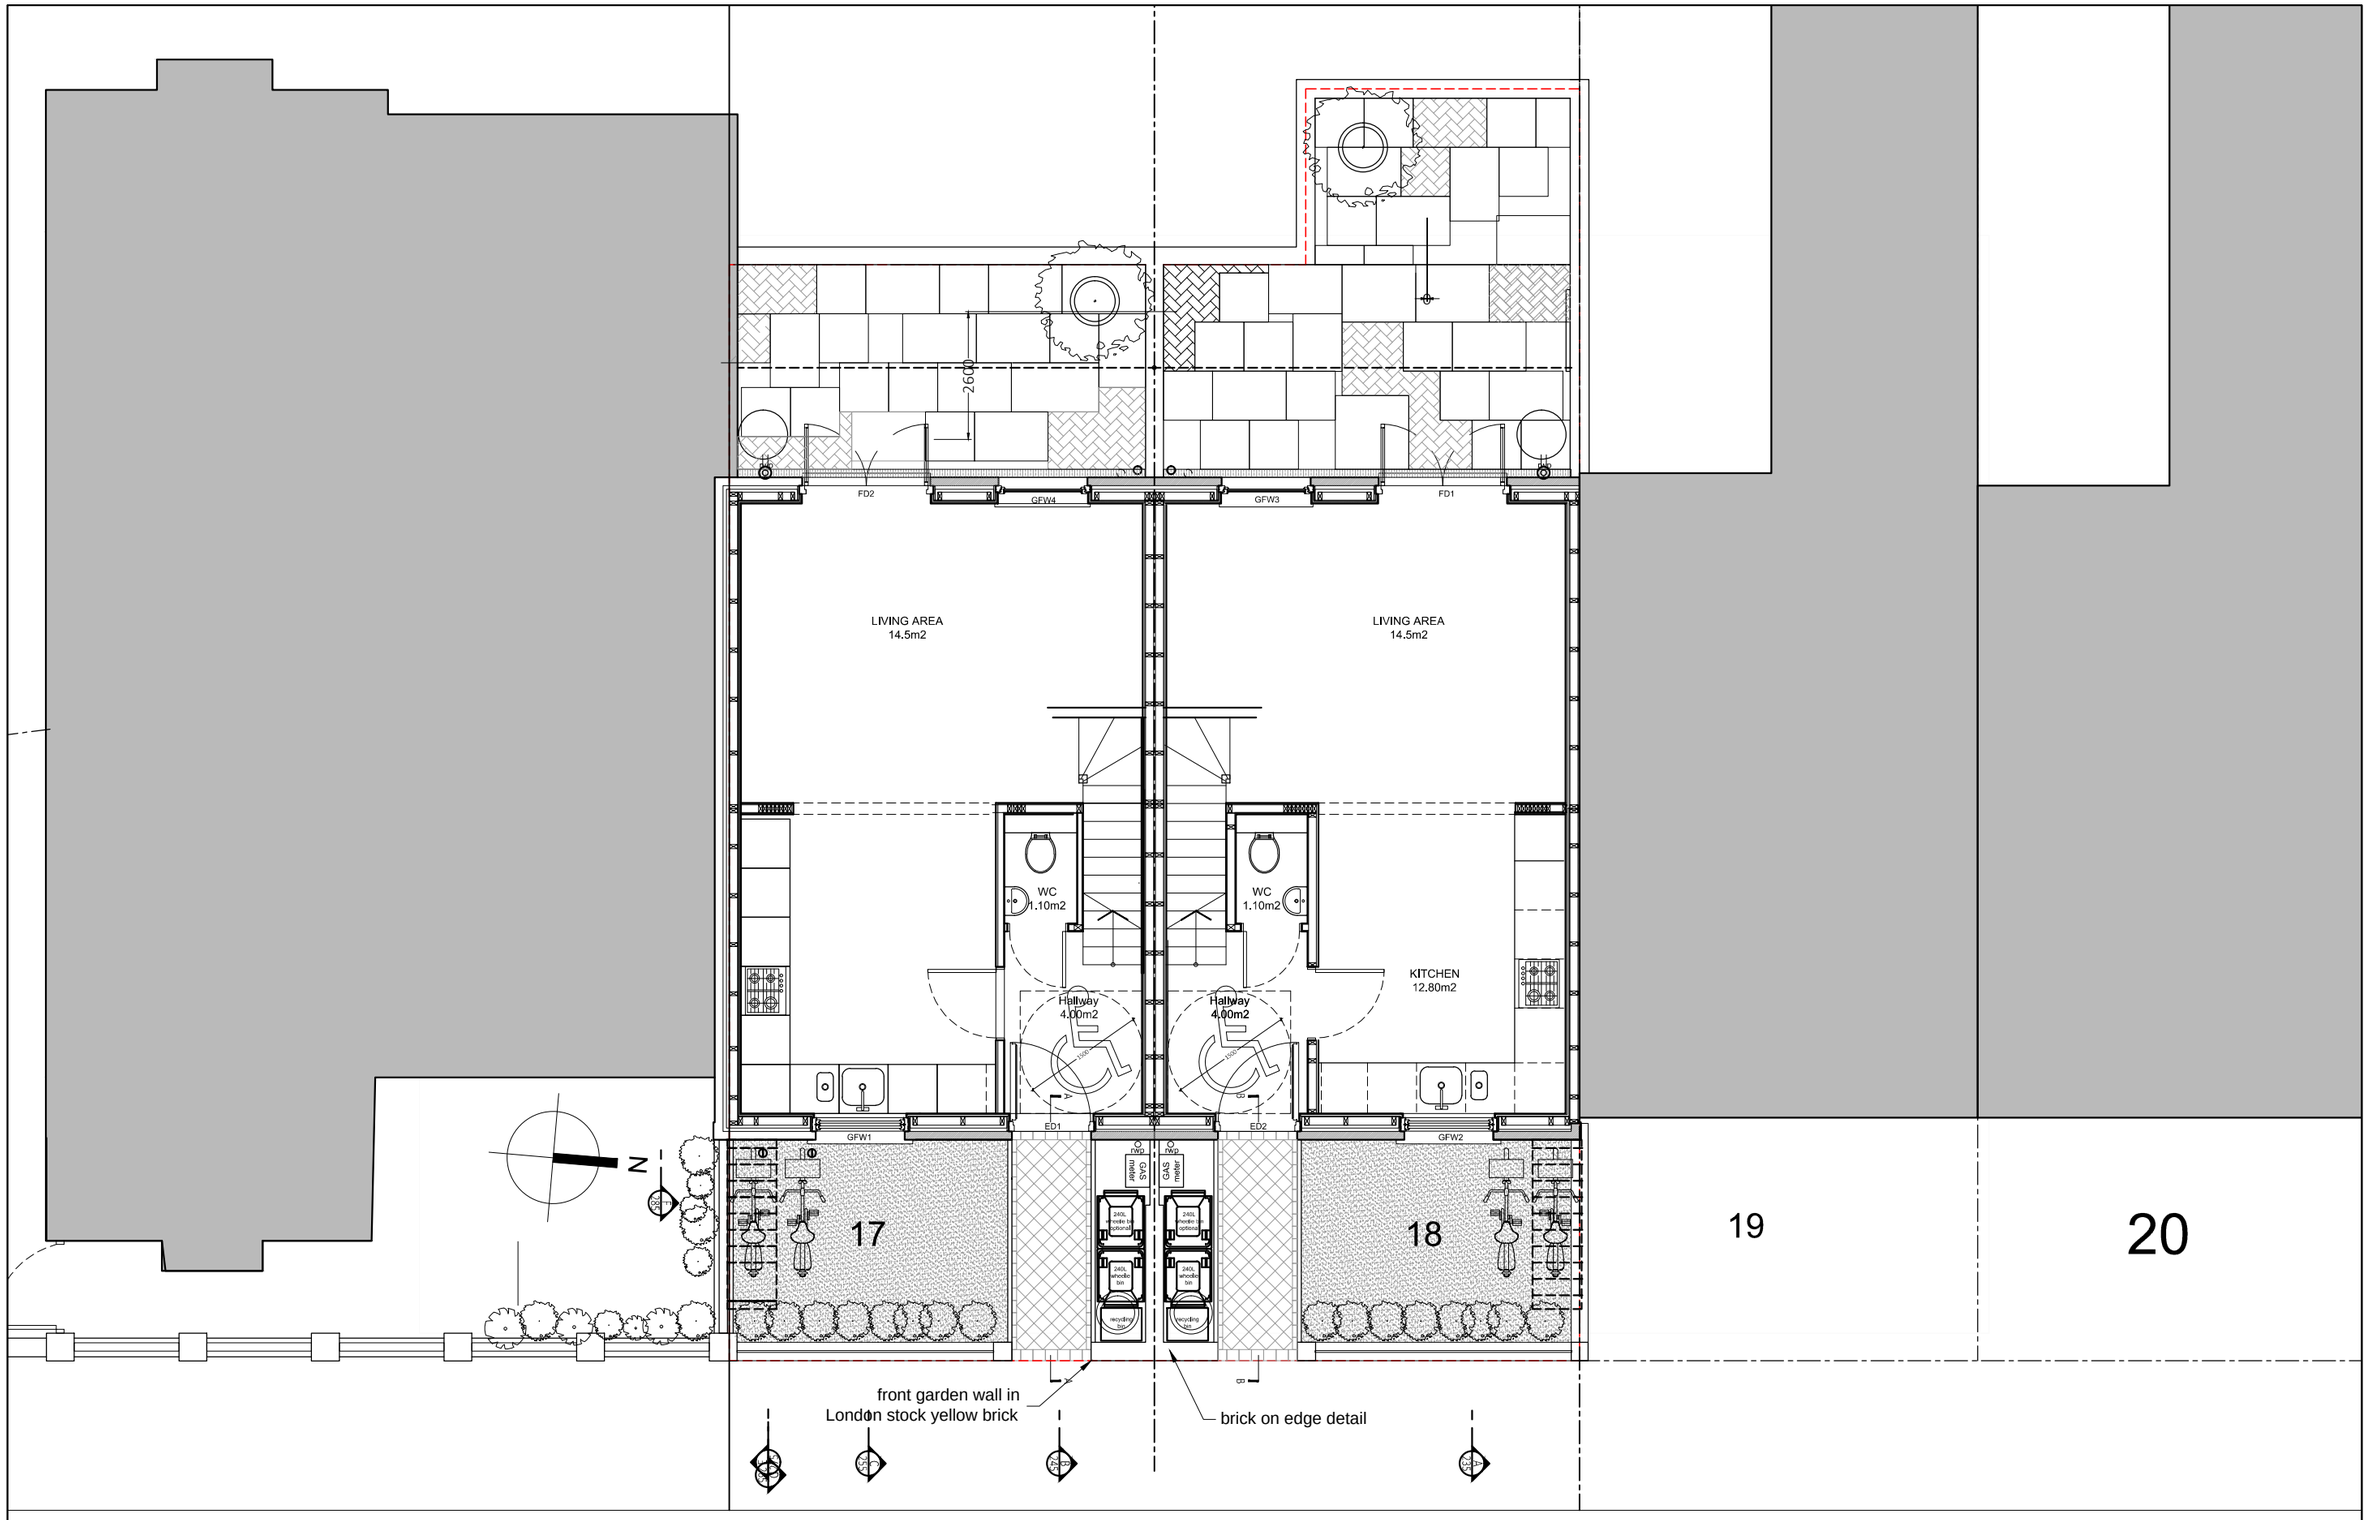

Date	Ref	Revision
.	.	.
.	.	.
.	.	.
.	.	.
.	.	.
.	.	.

Remarks

DO NOT SCALE OFF THIS DRAWING
All dimensions in millimeters unless otherwise noted.
All site dimensions/levels to be verified by contractor and any site discrepancies reported back to the contractor.
All drawings are copyright and shall not be reproduced without the express consent of author.
If printing, please check your print settings carefully to ensure accuracy:
Paper size must be set to standard A3, 420 x 297mm
All print scaling, paper scaling and scale to fit functions must be disabled

Drawing: DETAIL DESIGN
PROPOSED
WHEELIE BIN STORE AREA 17/18 JANSONS ROAD

Project: 17 JANSONS ROAD
NEW DEVELOPMENT

INSIDES
Tel: 0203 012 1112
Web: www.inside.co.uk

Notes

Drawn by: RDB

Checked by:

Drawing No: 133_807

Rev: _

Project status: CONSTRUCTION

Date: 27/01/2015

Scale: 1:75@A3

Section A-A
17 Jansons Road

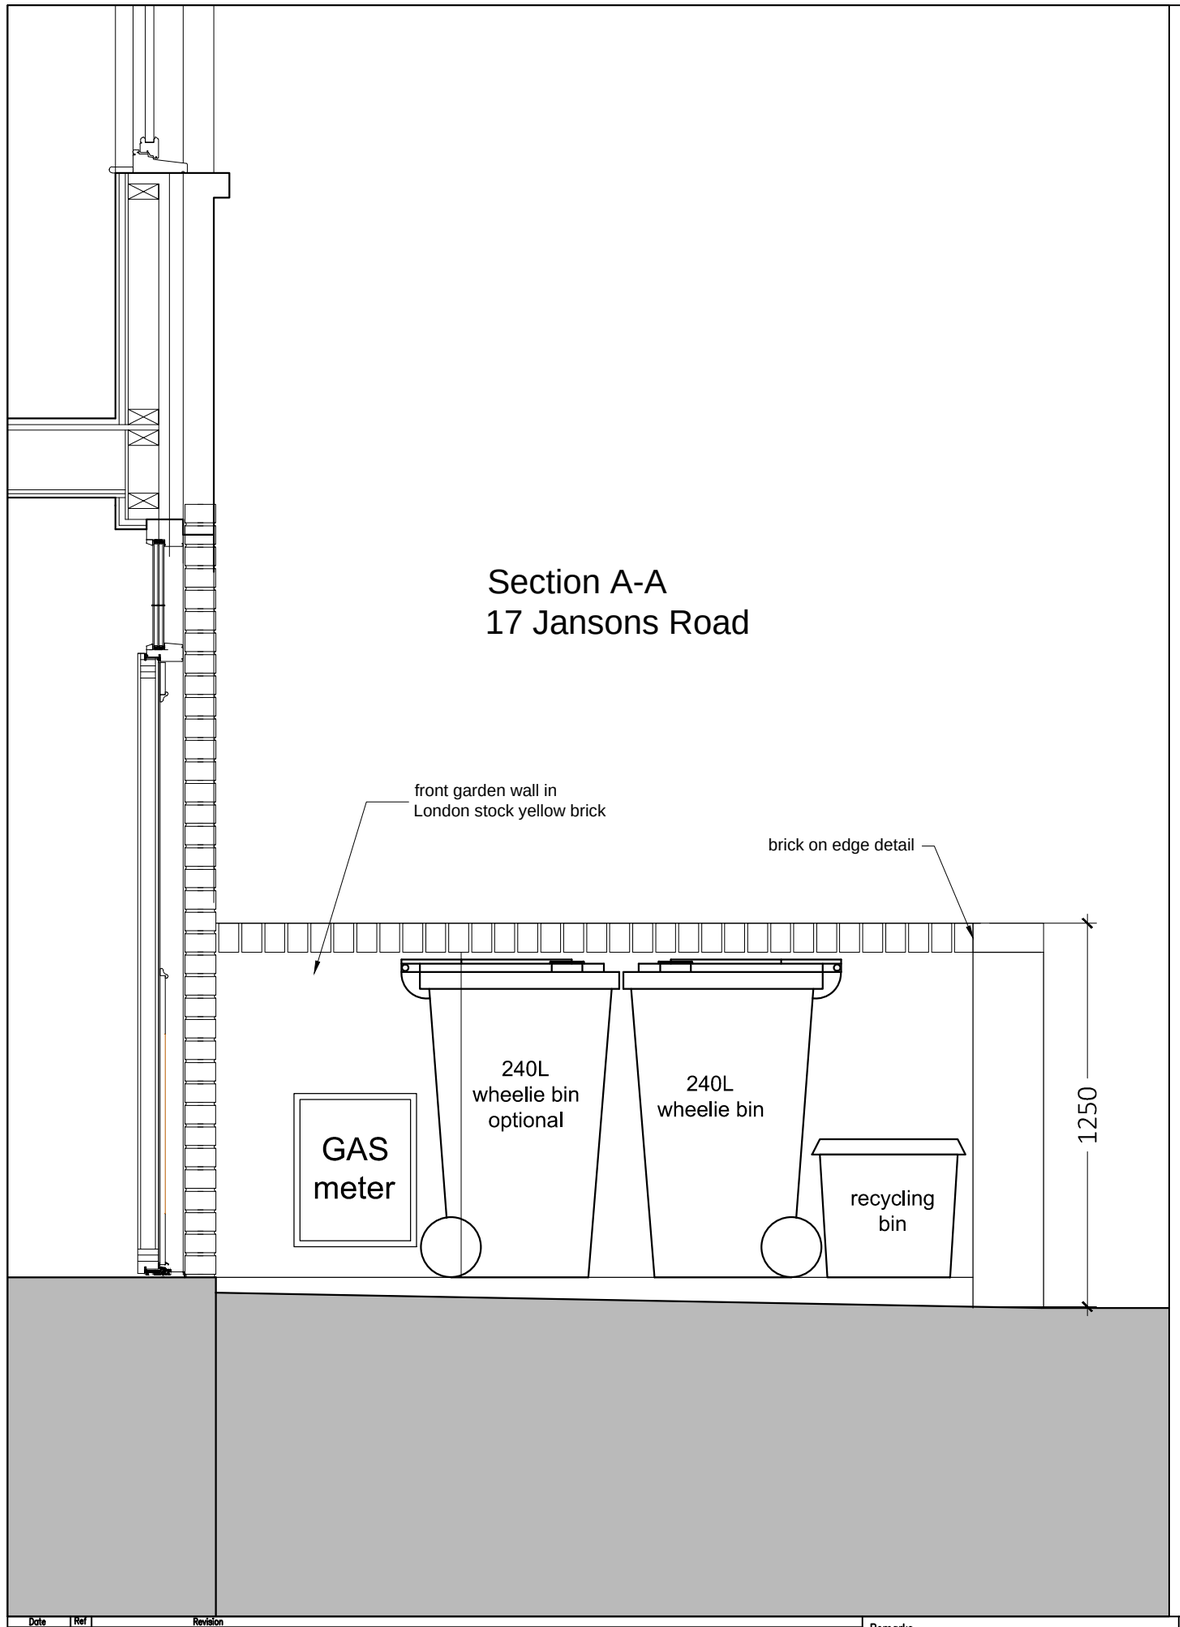

Section B-B
18 Jansons Road

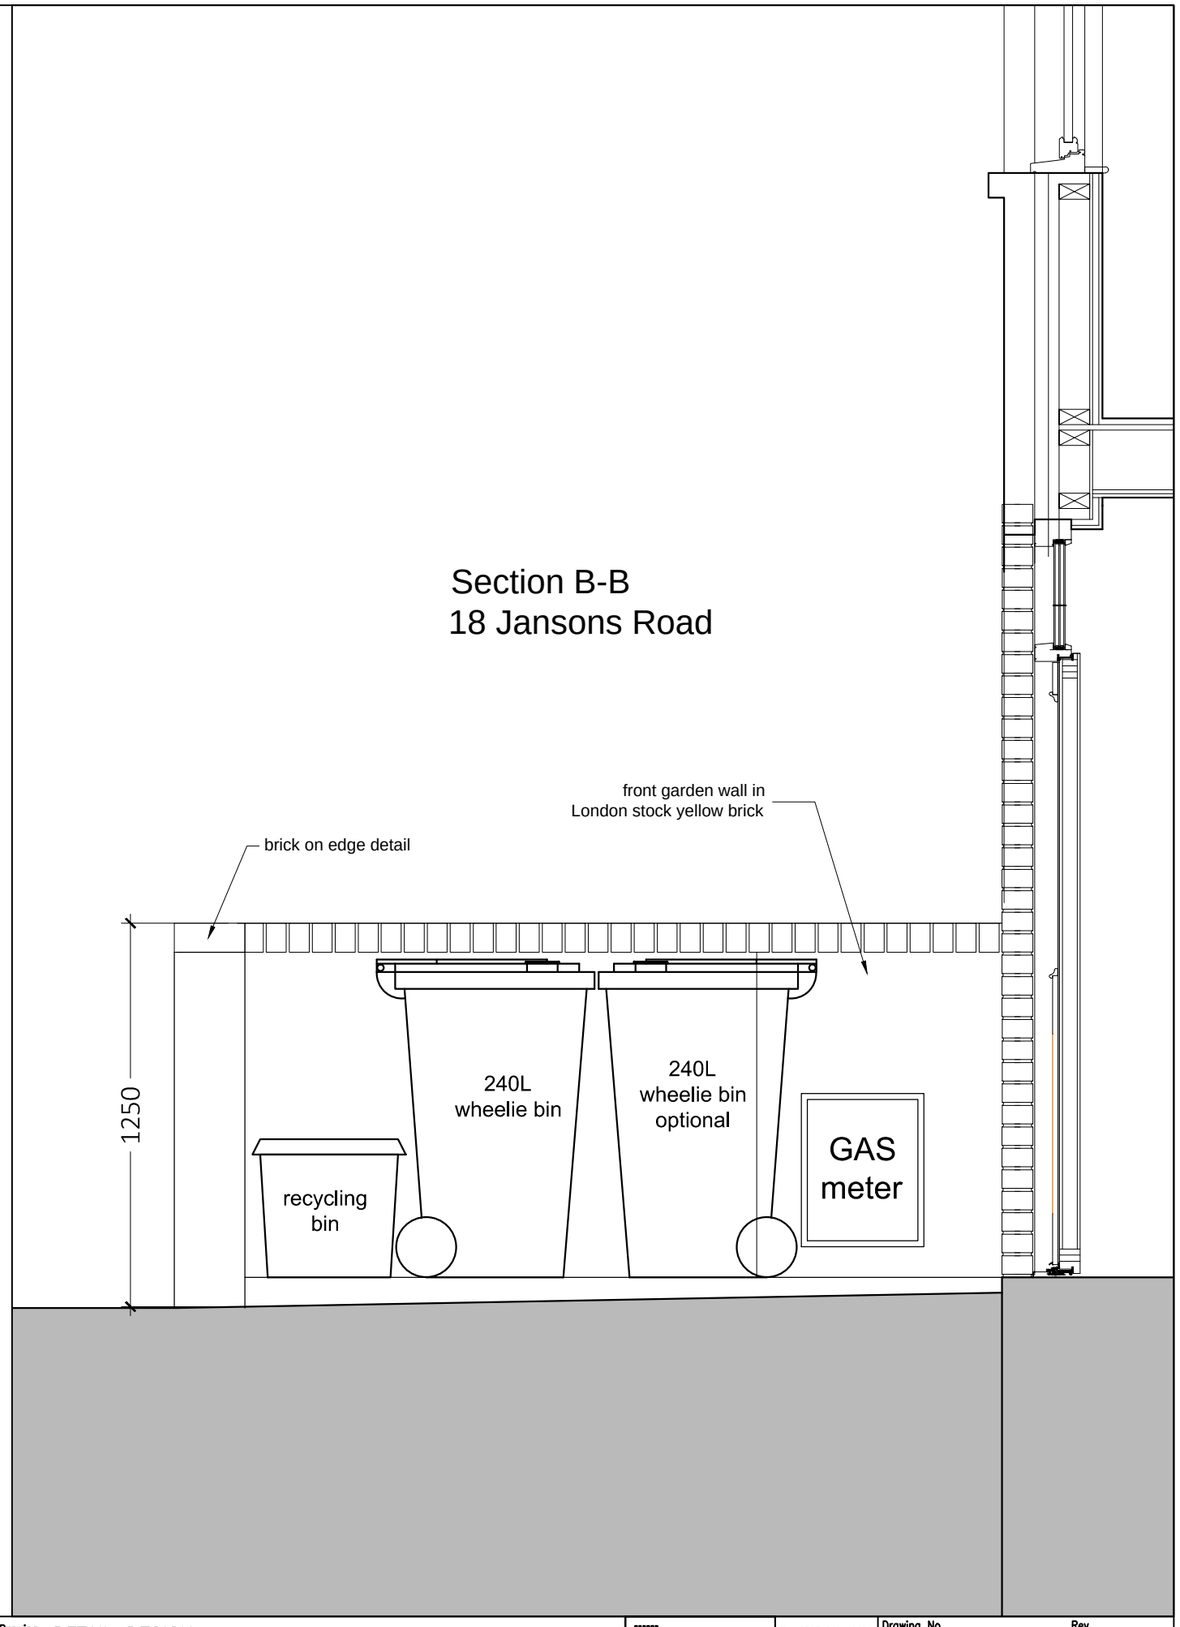

Date	Ref	Revision
.	.	.
.	.	.
.	.	.
.	.	.
.	.	.
.	.	.

Remarks

DO NOT SCALE OFF THIS DRAWING
All dimensions in millimeters unless otherwise noted.
All site dimensions/levels to be verified by contractor and any site discrepancies reported back to the contractor.
All drawings are copyright and shall not be reproduced without the express consent of author.
If printing, please check your print settings carefully to ensure accuracy:
Paper size must be set to standard A3, 420 x 297mm
All print scaling, paper scaling and scale to fit functions must be disabled

Drawing: DETAIL DESIGN
PROPOSED
WHEELIE BIN STORE AREA 17/18 JANSONS ROAD

Project: 17 JANSONS ROAD
NEW DEVELOPMENT

INSIDES
Tel: 0203 012 1112
Web: www.inside.co.uk

Notes

Drawing No: 133_808
Rev: _

Project status: CONSTRUCTION

Drawn by: RDB
Checked by:
Date: 27/01/2015
Scale: 1:20@A3