
PLANNING CONDITION 4 - BOUNDARY TREATMENTS

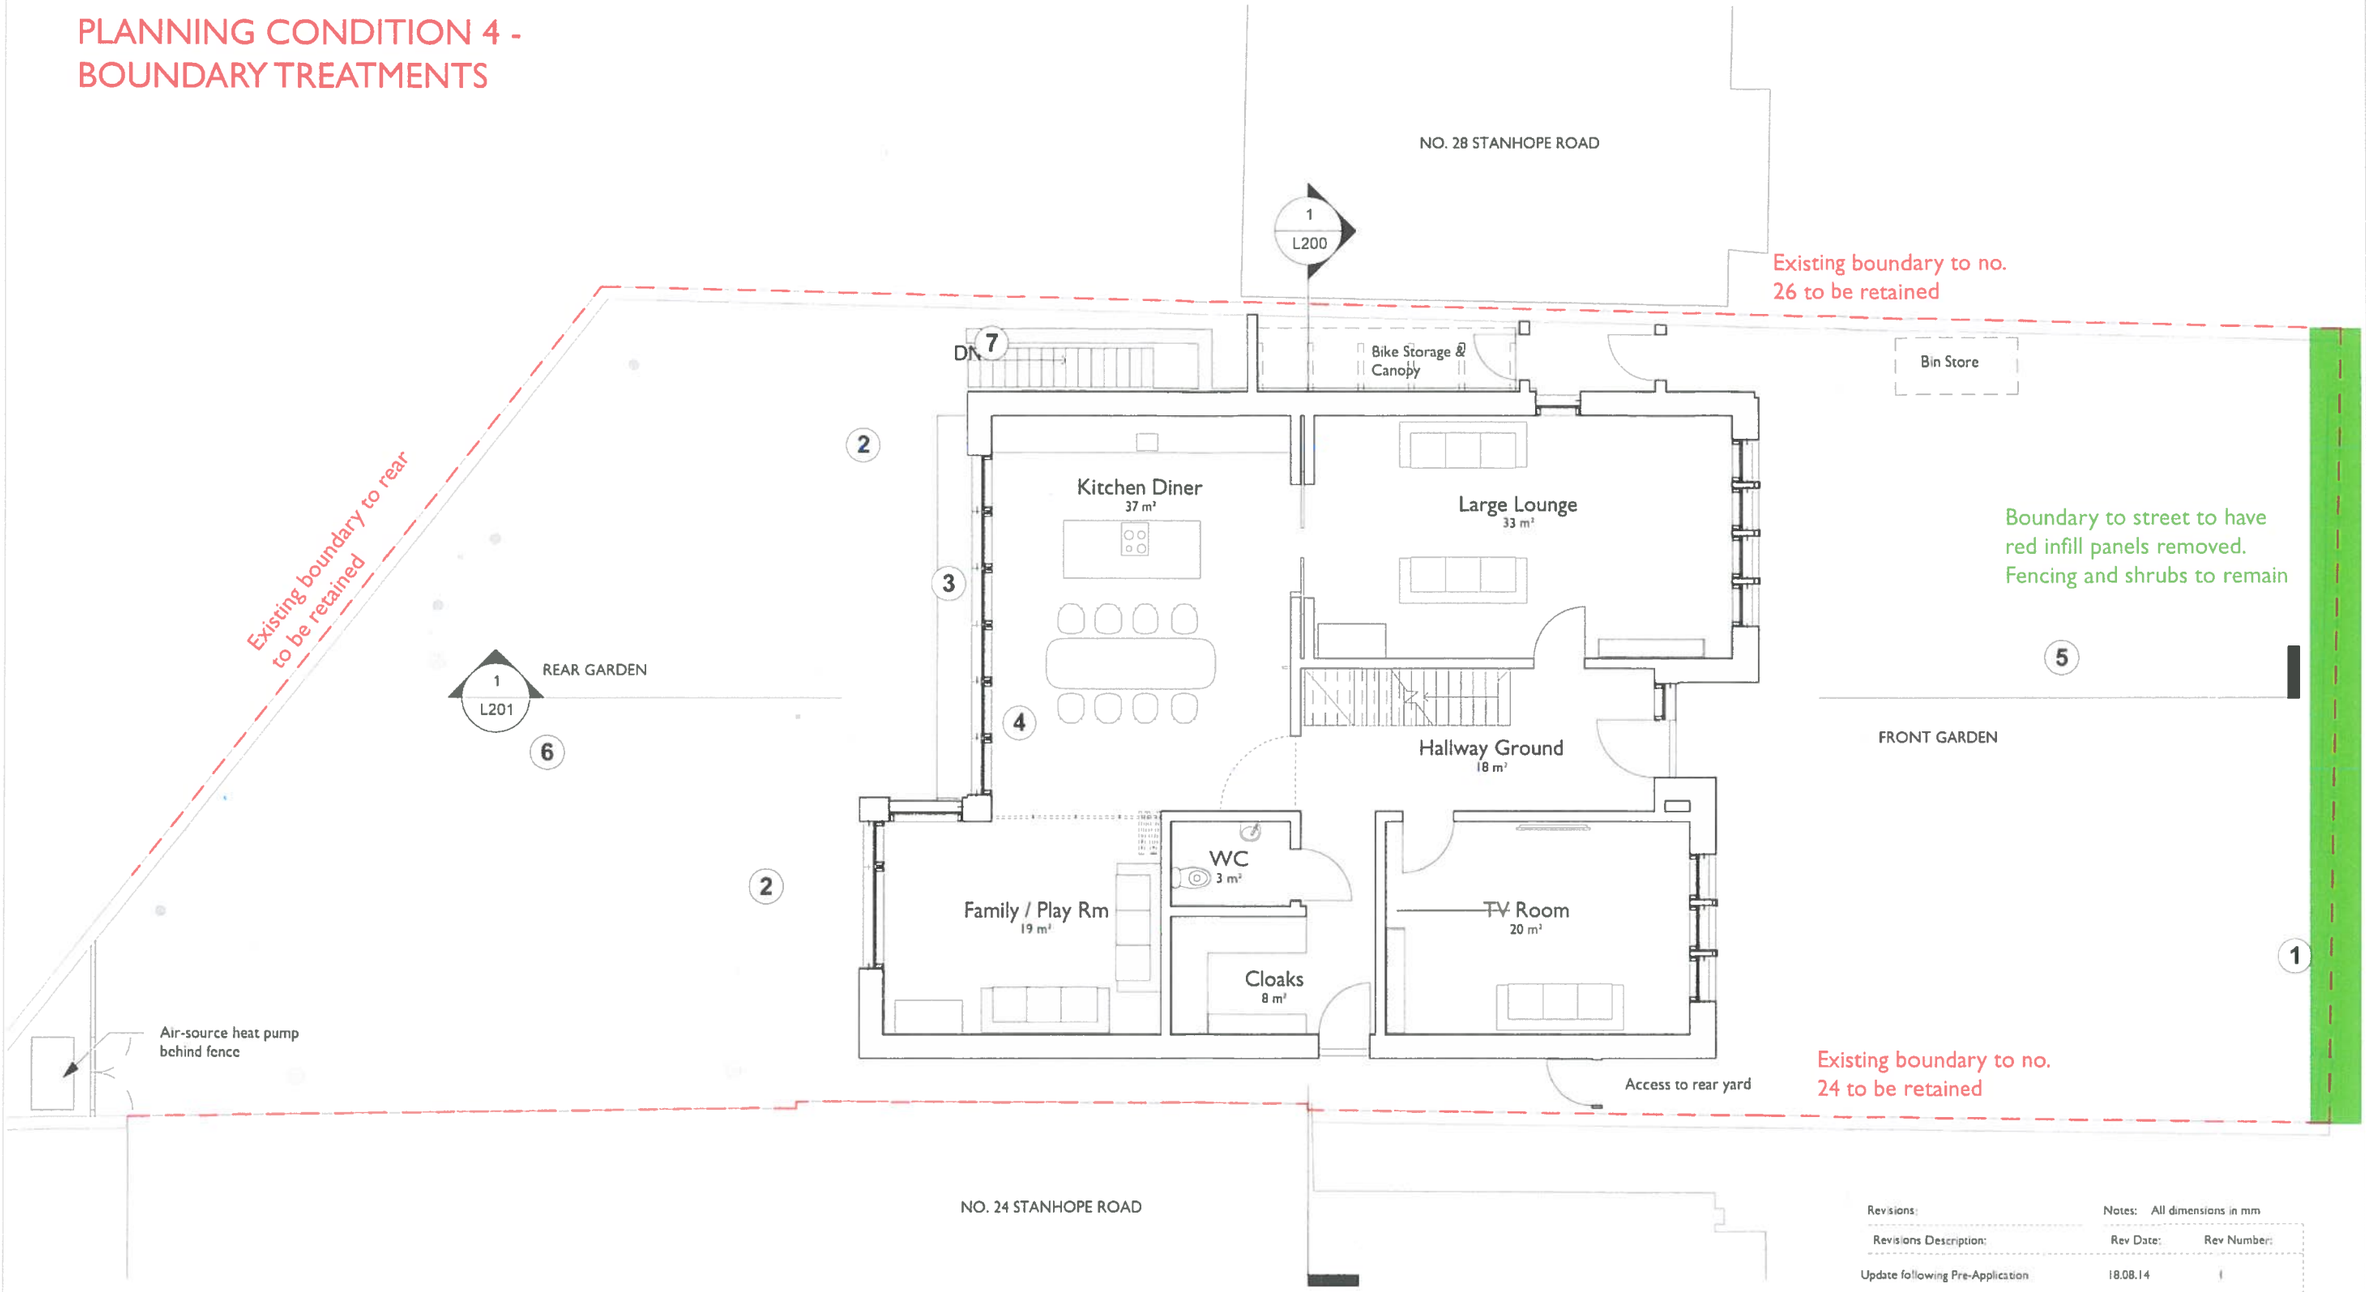

Revisions:	Notes: All dimensions in mm	
Revisions Description:	Rev Date:	Rev Number:
Update following Pre-Application	18.08.14	1

N

0m 2m 4m 6m

KEY:
1. Existing Gate into property retained
2. New hard landscaping against the back of the building
3. Glazed walk on floor panels over basement
4. Bi-folding doors across back of house
5. Front garden to be re-landscaped as required folliowing construction
6. Rear garden as existing where possible
7. Stair into basement

Type
Planning Set

Dwg. no.
L120 Ground Floor

Date:	12/11/2014
Scale:	1 : 100 @ A3
Drawn/checked:	GL / Checker
Client:	Anya and Robin Nuttall
Job title	Stanhope Road
Project No:	0119

FACIT™
Unit 1, 5 York Way
Kings Cross
London N1C 4AJ
info@facit-homes.com
Office + 44(0) 2089 860 241
Mobile + 44(0) 7980 618 538
WWW.FACIT-HOMES.COM

© Copyright FACIT UK Limited Do not scale from the drawing. All dimensions to be checked on site