

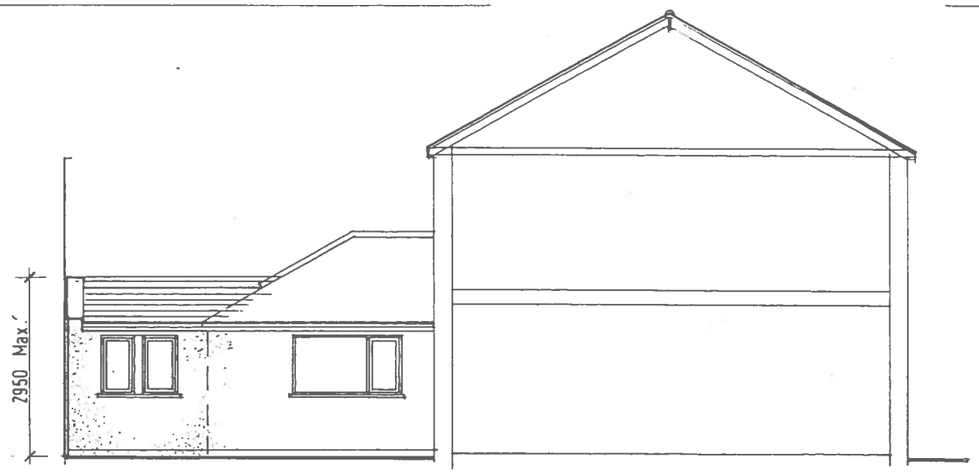



Side

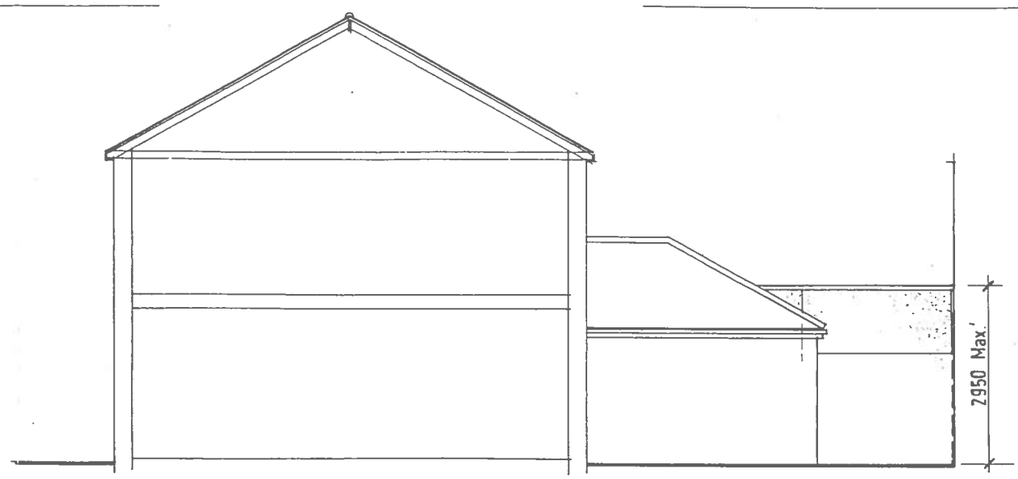


Side

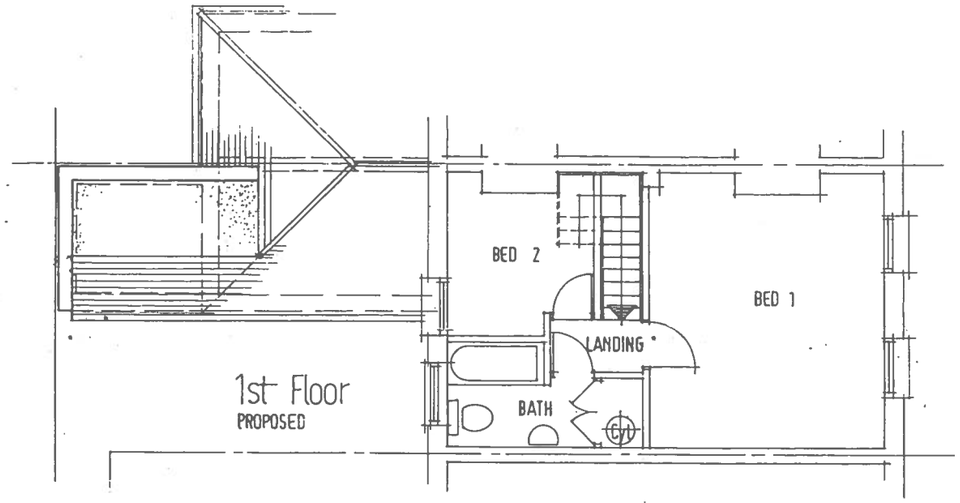

1st Floor
PROPOSED

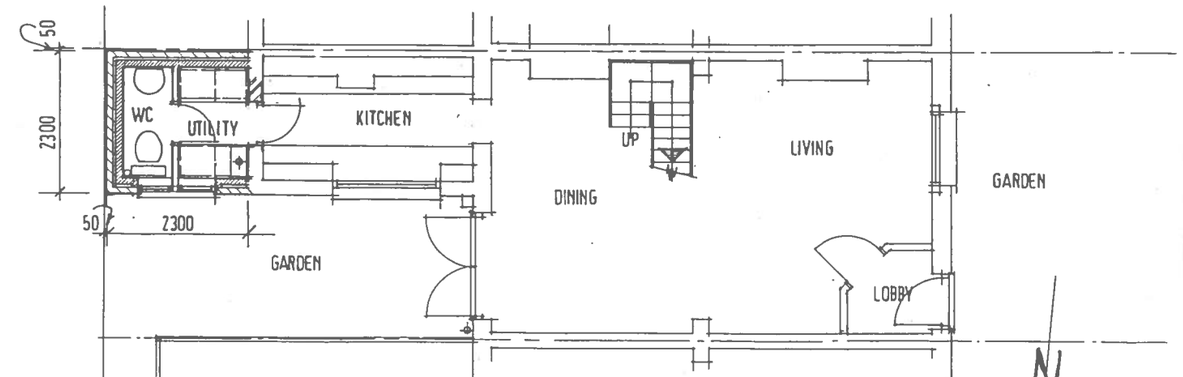

Ground Floor
PROPOSED

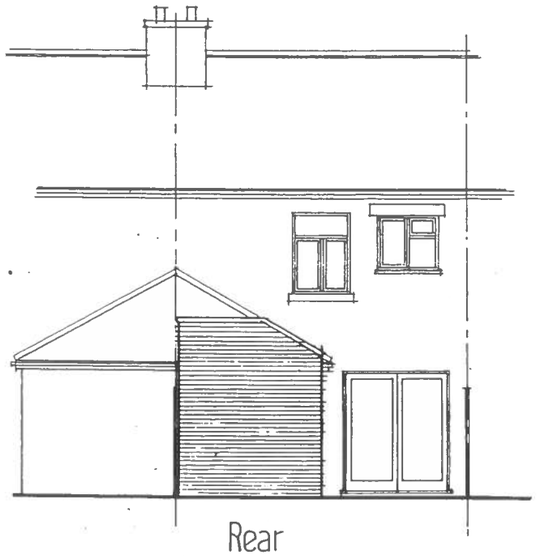

Rear

Pitched fascia: In slate to match adjoining Roof.

Flat roof finished in 3 layer felt. Finished in stone chippings etc.

Windows to match existing in material, design & finish.

Hidden flank wall finished in brickwork to match main elevation.

Side walls to be smooth rendered and painted white as existing kitchen external wall finishes.



Scale 1:100

Sheet Size A3

Date	Revisions

Building Design Co
Robert. C. Walpole
3 GLOUCESTER PLACE
LITTLEHAMPTON WEST SUSSEX
BN17.7AE TEL 01903 366402

Project
PROPOSED: SINGLE STOREY REAR EXTENSION
AT: 2 COPPETTS ROAD
LONDON
N10.1NN

Title
Plans & Elevations
As Proposed

Scale	1:100	Date	JAN 2015
Drawn	RCW	Checked	
Drwg. No	903/02	Rev	A