
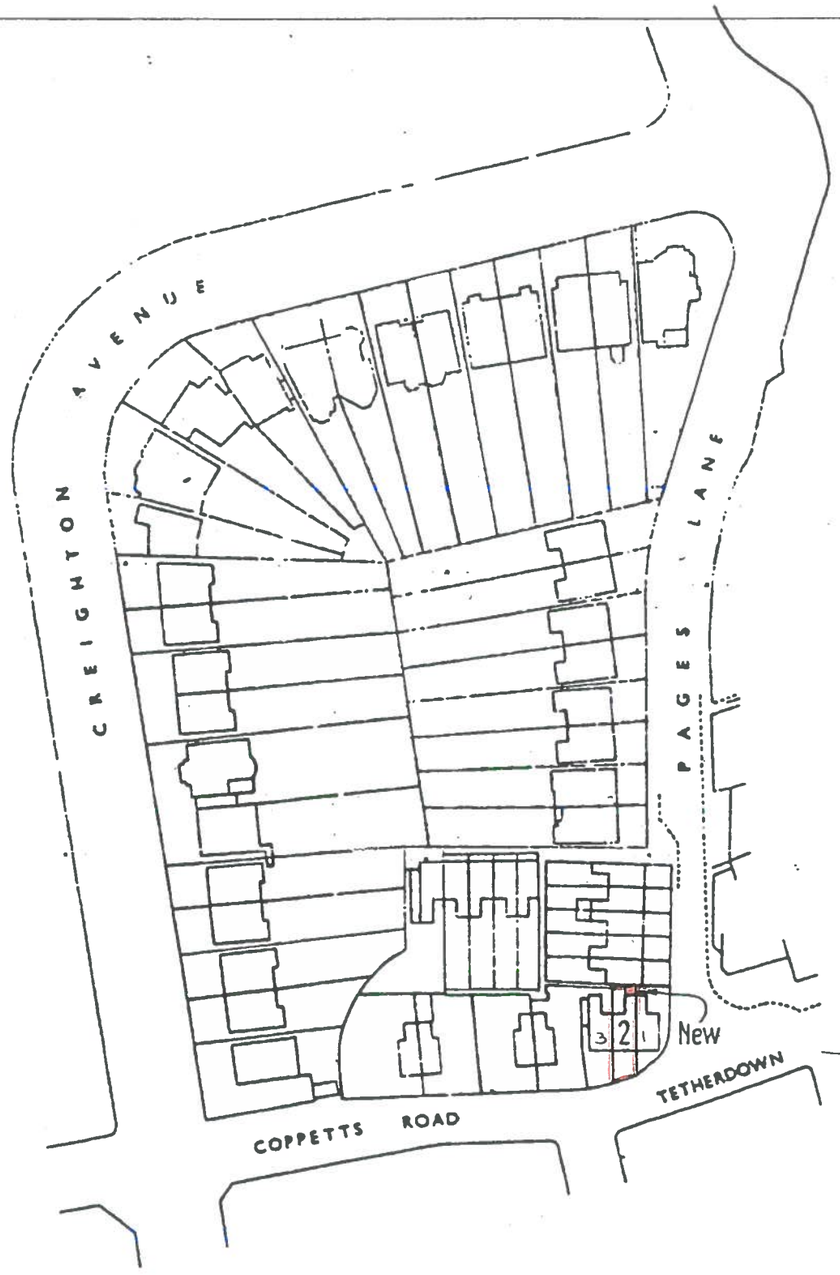


Location Plan

0 10m 20 30 40 50 60 70 80 90 100

Scale 1:1250

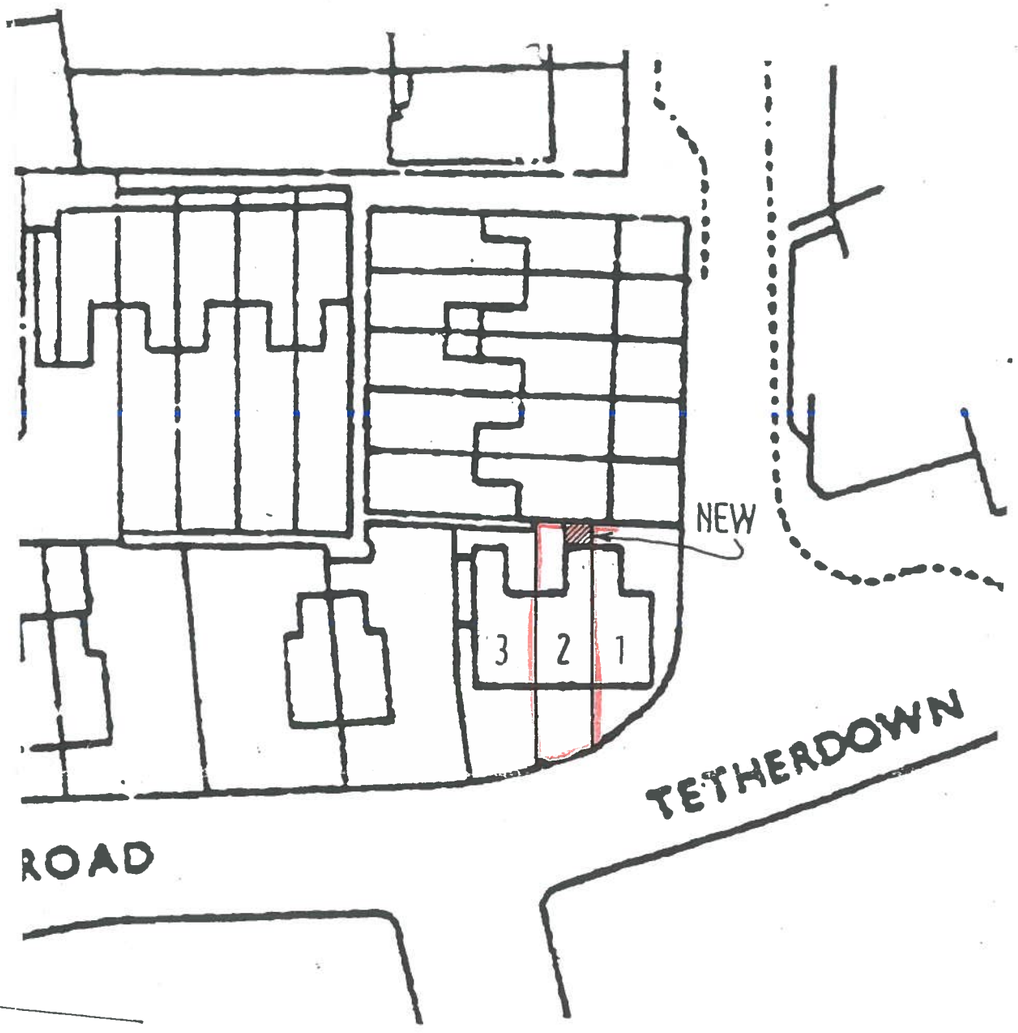

Site Plan

0 10 mm 20 30 40 50

Scale 1:500

Sheet Size A3

Date	Revisions

Building Design Co
Robert C. Walpole
3 GLOUCESTER PLACE
LITTLEHAMPTON WEST SUSSEX
BN17 7AE TEL 01903 366402

Project
PROPOSED: SINGLE STOREY REAR EXTENSION
AT: 2 COPPETTS ROAD
LONDON
N10 1NN

Title
Site & Location Plans

Scale	Date JAN 2015
Drawn RCW	Checked
Drwg. No 903/03	Rev