


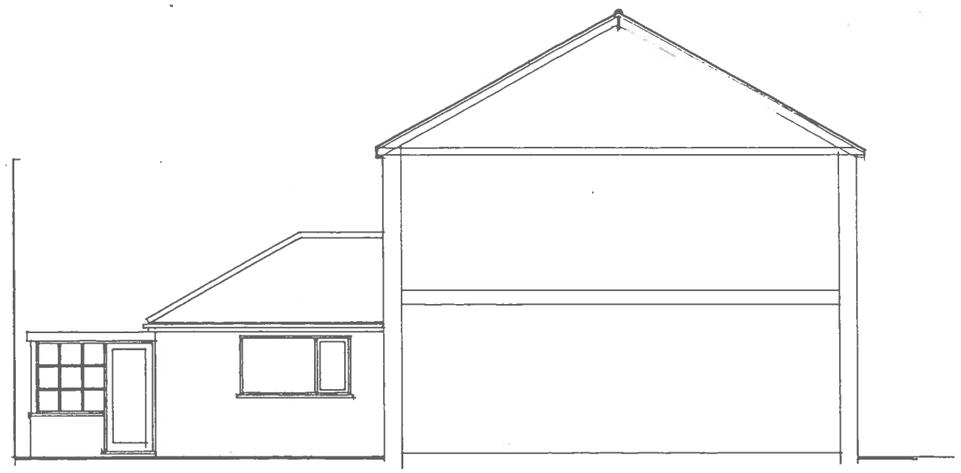


Side

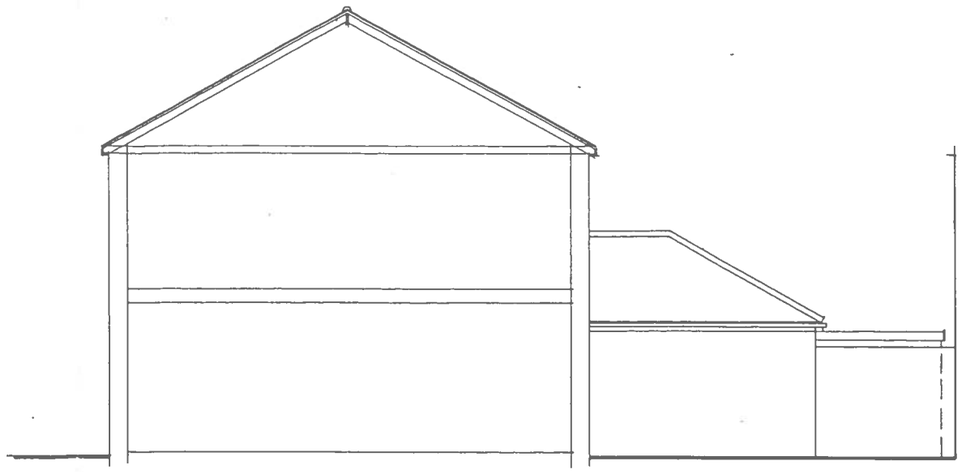

Side

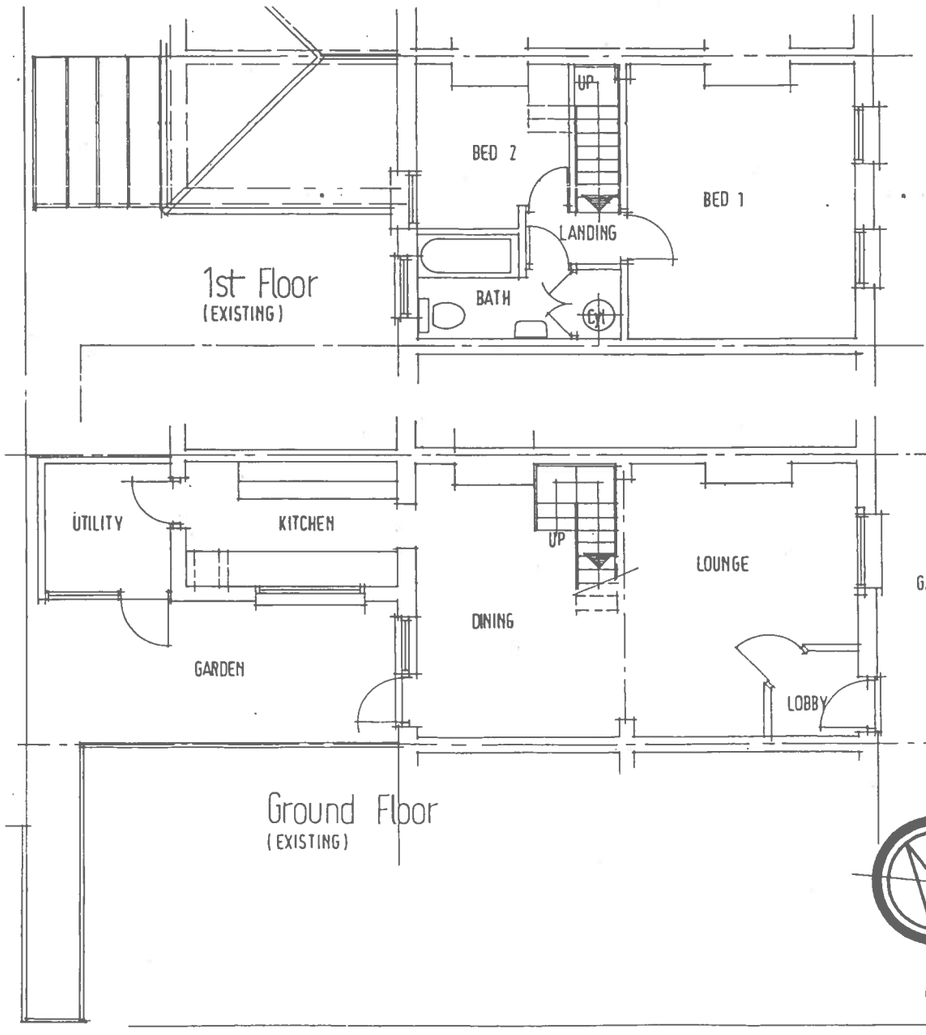

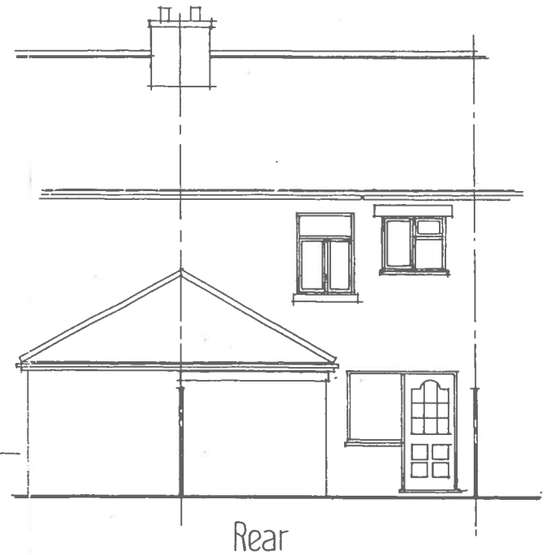

Rear



Scale 1:100

Sheet Size A3

Date	Revisions

Building Design Co
Robert. C. Walpole
3 GLOUCESTER PLACE
LITTLEHAMPTON WEST SUSSEX
BN17.7AE TEL 01903 366402

Project
PROPOSED: SINGLE STOREY REAR EXTENSION
AT: 2 COPPETTS ROAD
LONDON
N10.1NN

Title
Plans & Elevations
As Existing

Scale	1:100	Date	JAN 2015
Drawn	RCW	Checked	
Drwg. No	903/01	Rev	