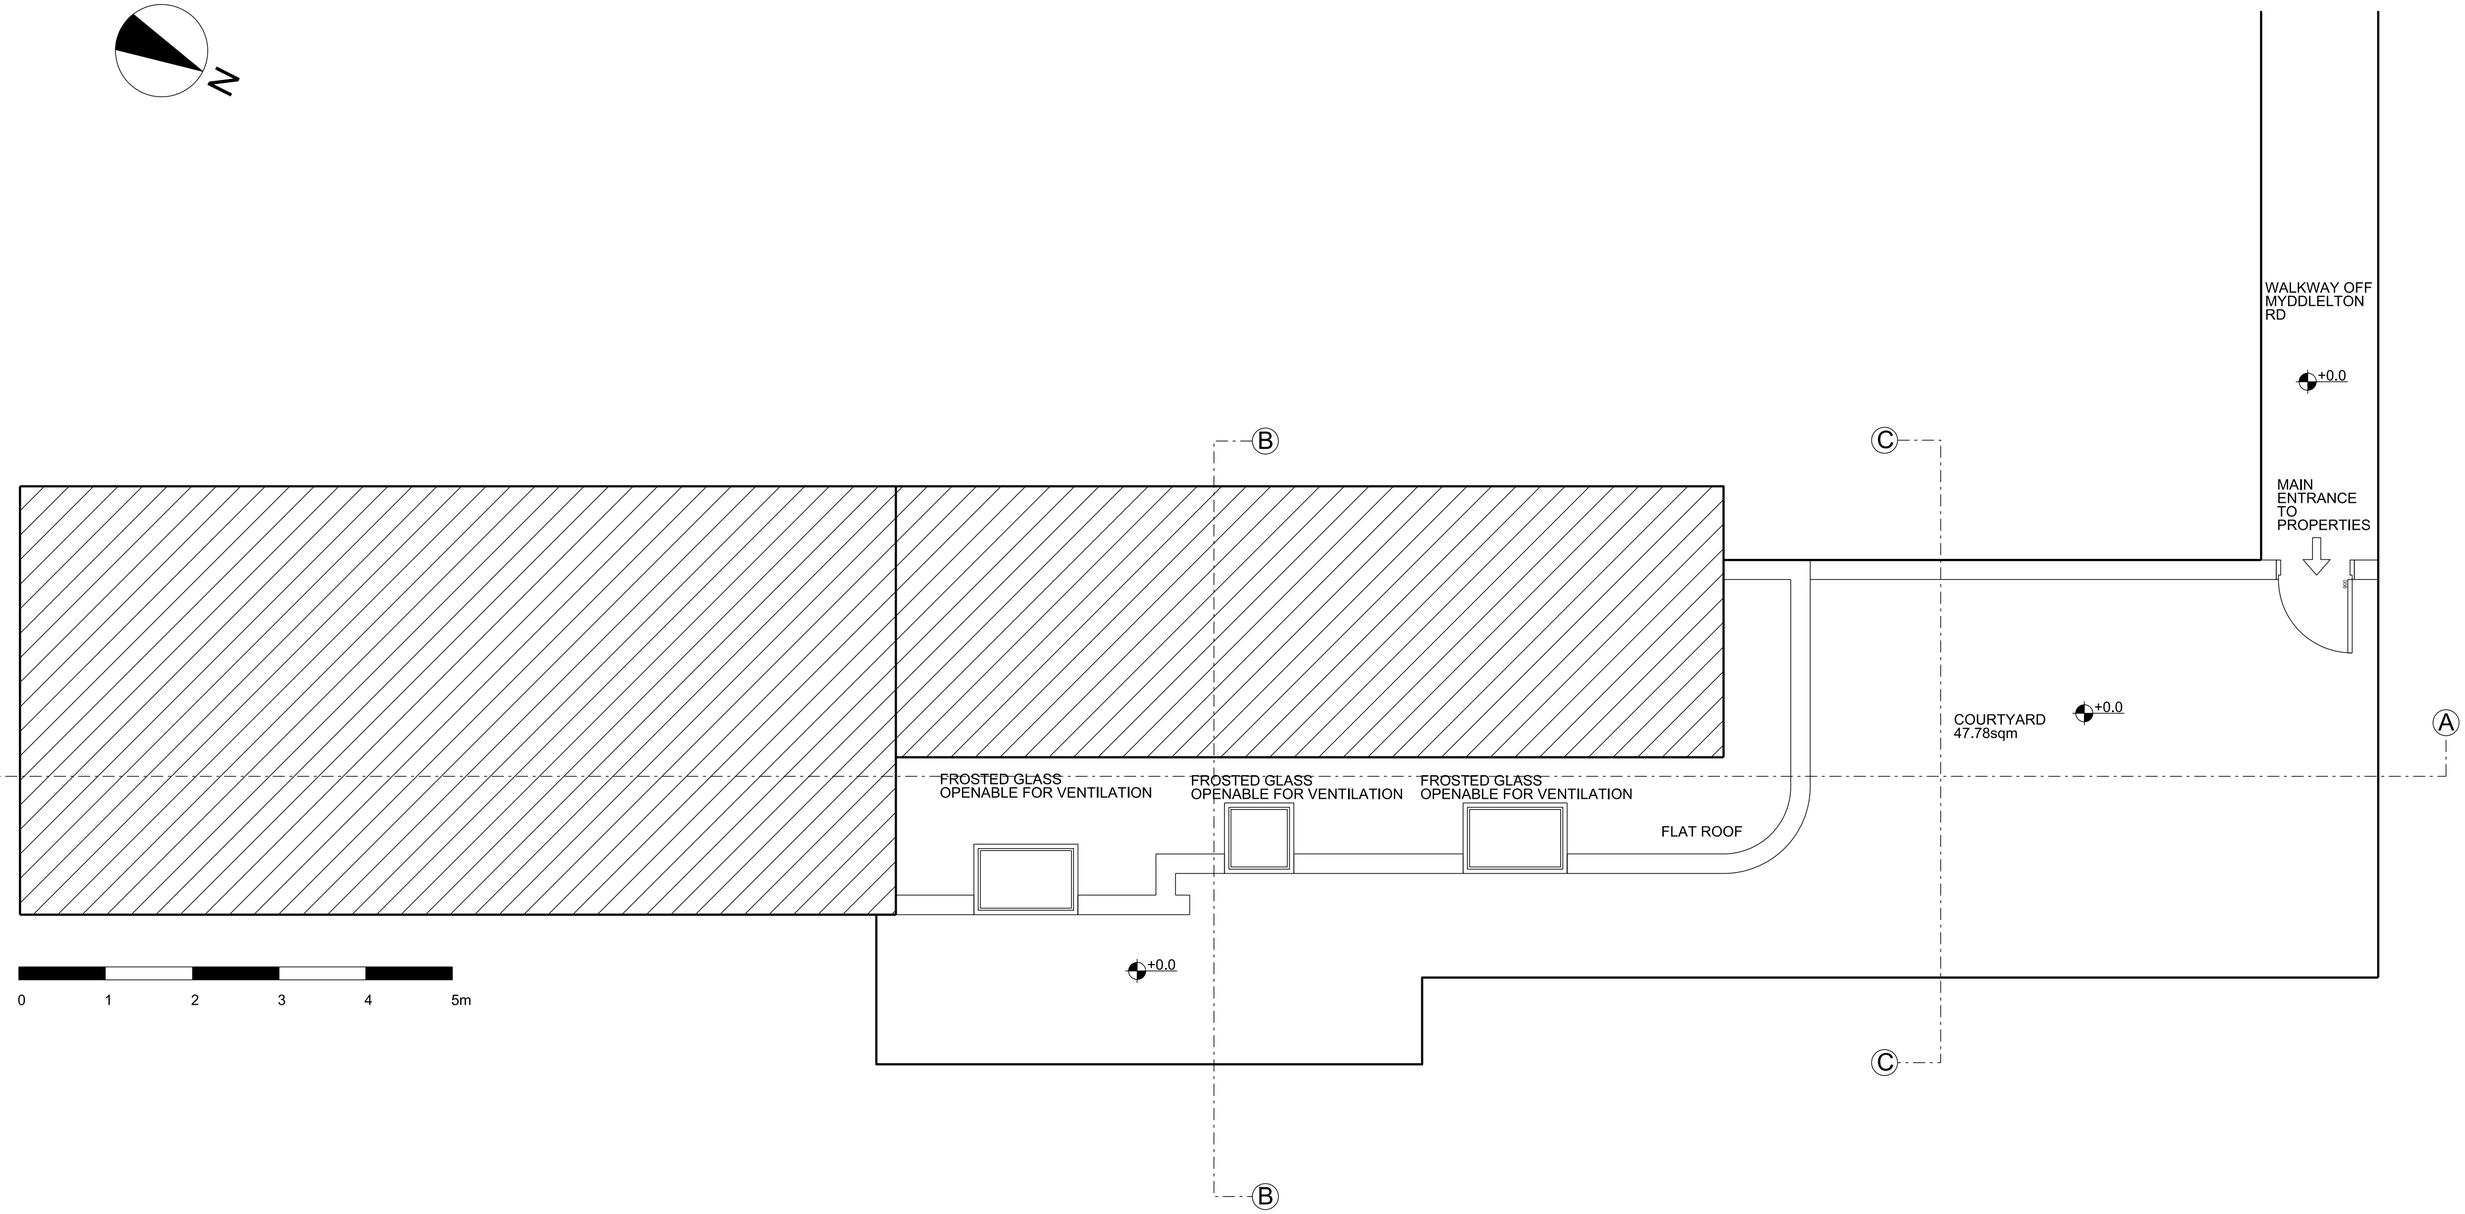


Project Title: New 1 Bedroom Flat 19 Hornsey High St. 8N 7QB London		Client: Evie Demosthenous
File path:	Date: 01.2015	Drawing Title: Roof Plan Proposed
Rev: Description:	Date:	

SCALA architects

Studio 10, Bouton Place, Waterloo Terrace, London, N1 1TR
Tel: 020 7503 3190 Web: www.SCALAarchitects.com

Scale:	Dwg no.	Rev:
1/50@A2	2409/PL/003	A

Copyright SCALA architects 2011