All dimensions to be checked on site. This drawings is copyright of Mulalley and Company Ltd


Proposed Powder Coating Colour - RAL 5011









4 - 14 Photos of the Existing 16 - 26

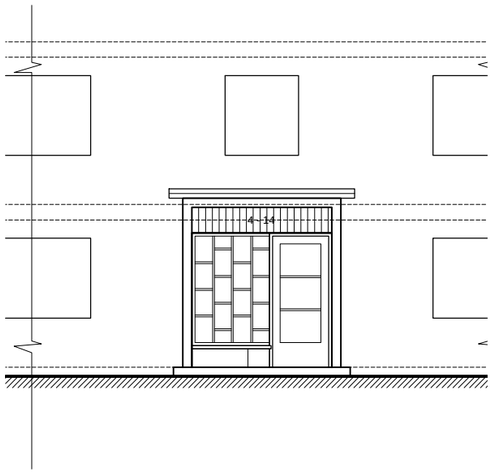


Existing Front Elevation 4 - 14

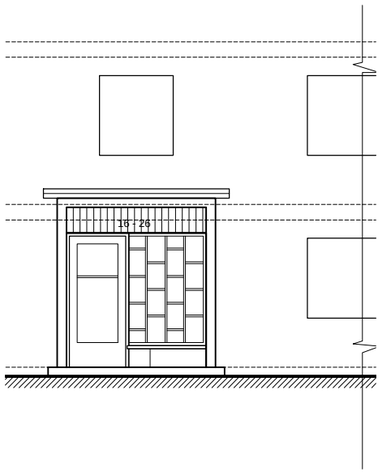


Existing Front Elevation 16 - 26

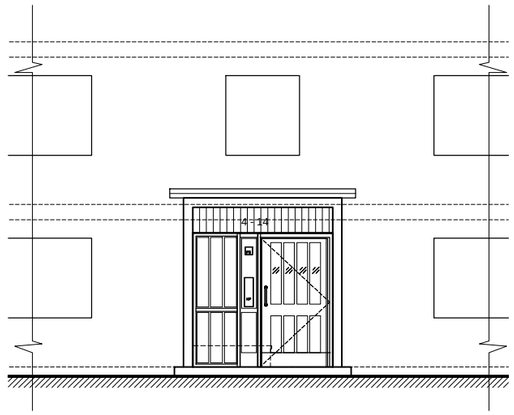


Proposed Front Elevation 1 - 14 & 16 - 26 (Handed)

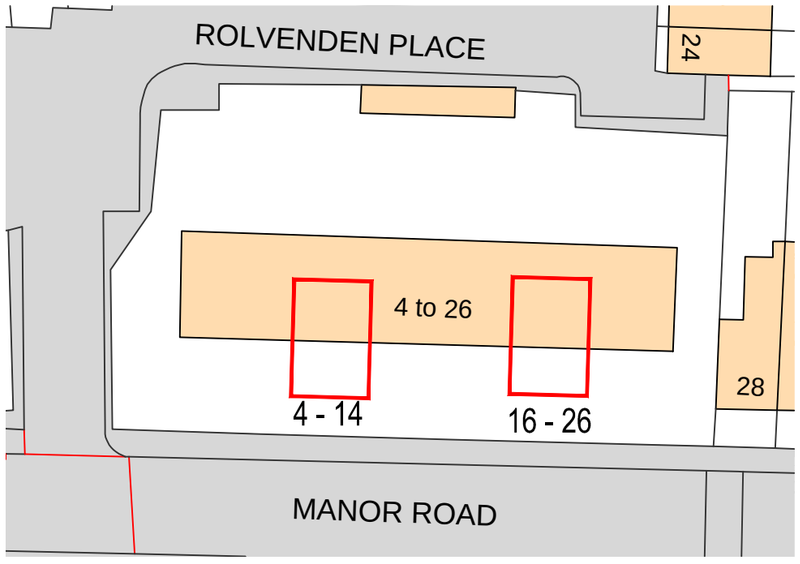


Block Plan scale 1:500

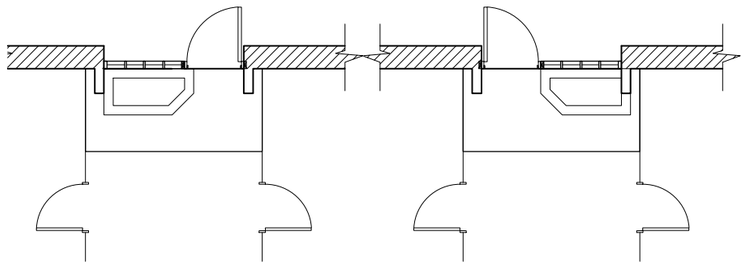

Existing Plan

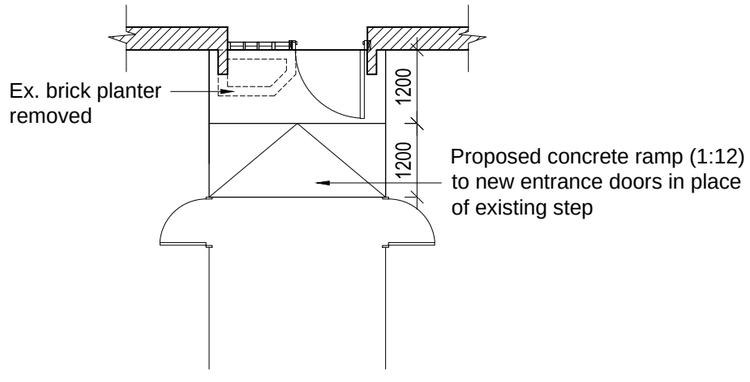

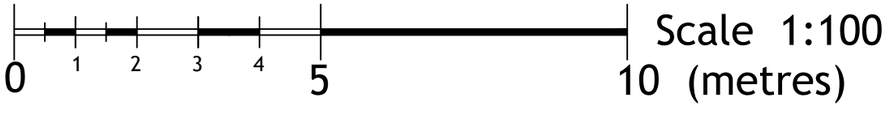

MULALLEY
Mulalley and Company Ltd
Teresa Gavin House, Woodford Avenue, Essex, IG8 8FA
Tel: 020 8551 9999 Fax: 020 8551 1363

Revision	Date	Drawn By	Checked

MULALLEY PLANNING

Date: Feb 2015	Client: HARINGEY COUNCIL
Drawn: msm	Project: HOMES FOR HARINGEY - MAJOR WORKS
Check: RP	Title: 4 - 26 Manor Road N17 0JJ - Elevations, Plan & Block Plan
Scale: 1:100@A3	Drg.No. CDH389/14 Revision: /