
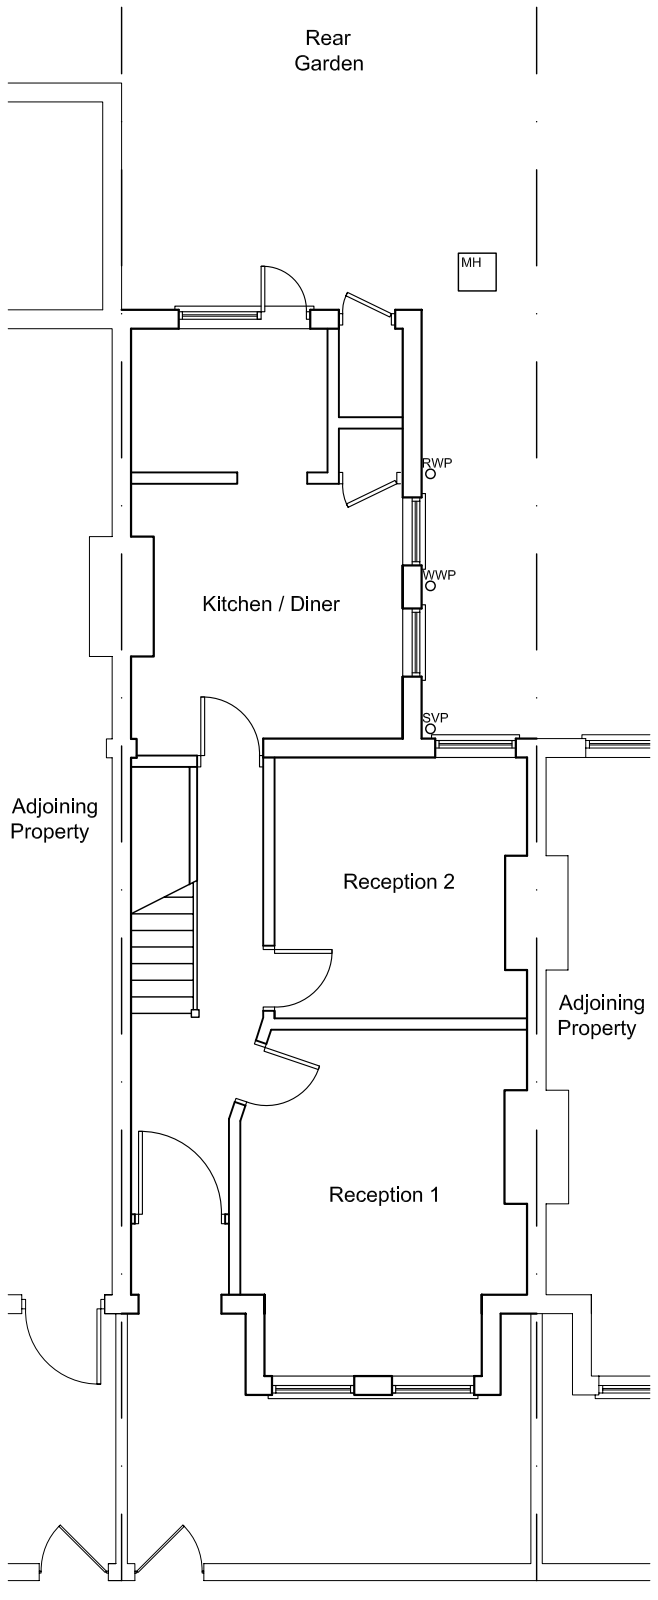



Ground Floor Plan
as Existing

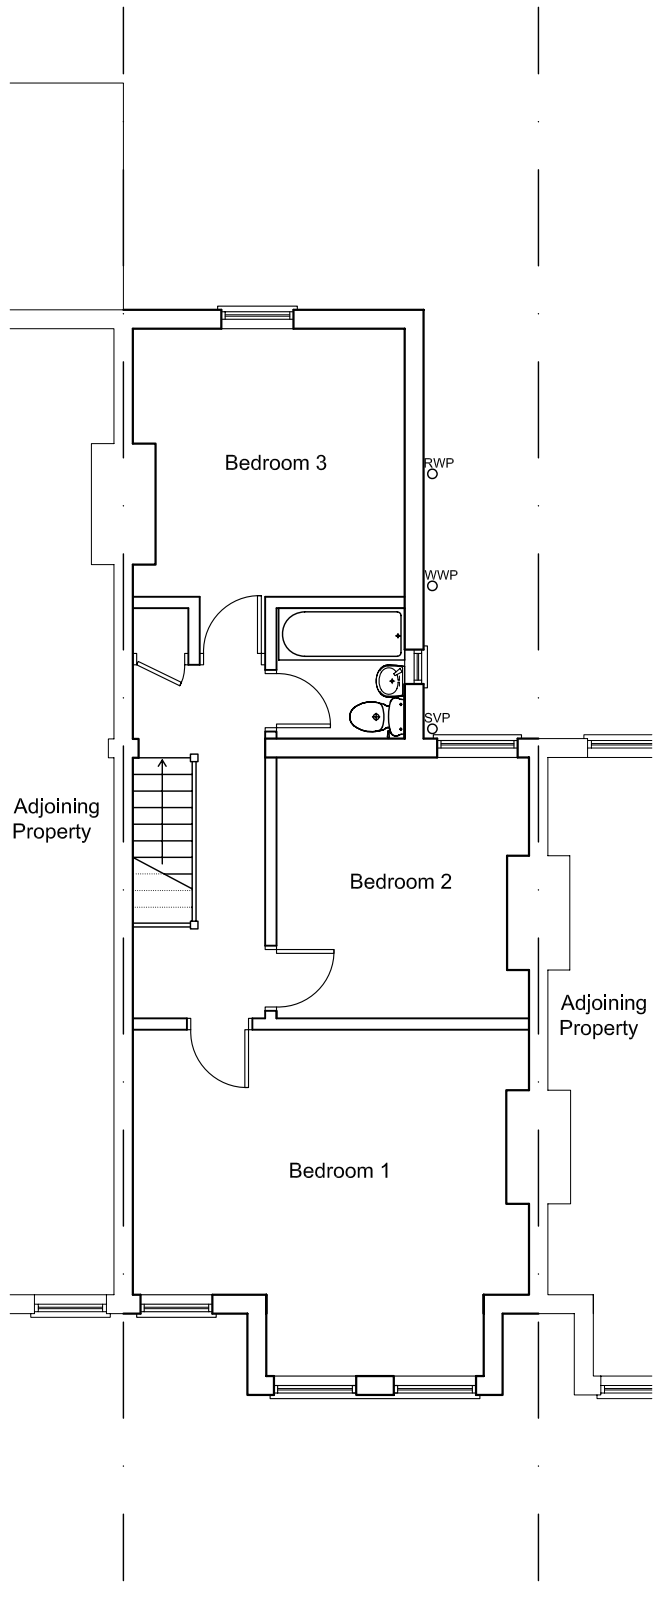


First Floor Plan
as Existing

Gross Internal Area
122.5m²

Key:

Existing Solid Walls

0mm 10mm 20mm 30mm
0m 1m 2m 3m

| Rev. | Date | Note |
|---|---|---|
| | | |

Client:
Mr C Charalambous

Site:
29 Perth Road
London
N22 5PX

Title:
Ground and First Floor Plans
as Existing

Scale: 1:100 | Drg. Size: A3

Drawn: NP | Drg. No. 090_02

Date: Jan. 2015 | Rev. #

PPLX Architects
58 Pine Grove
Brookmans Park
Herts
AL9 7BW

t: 07886 526 081
f: 01707 642 026
e: papalexandrakos@hotmail.com