
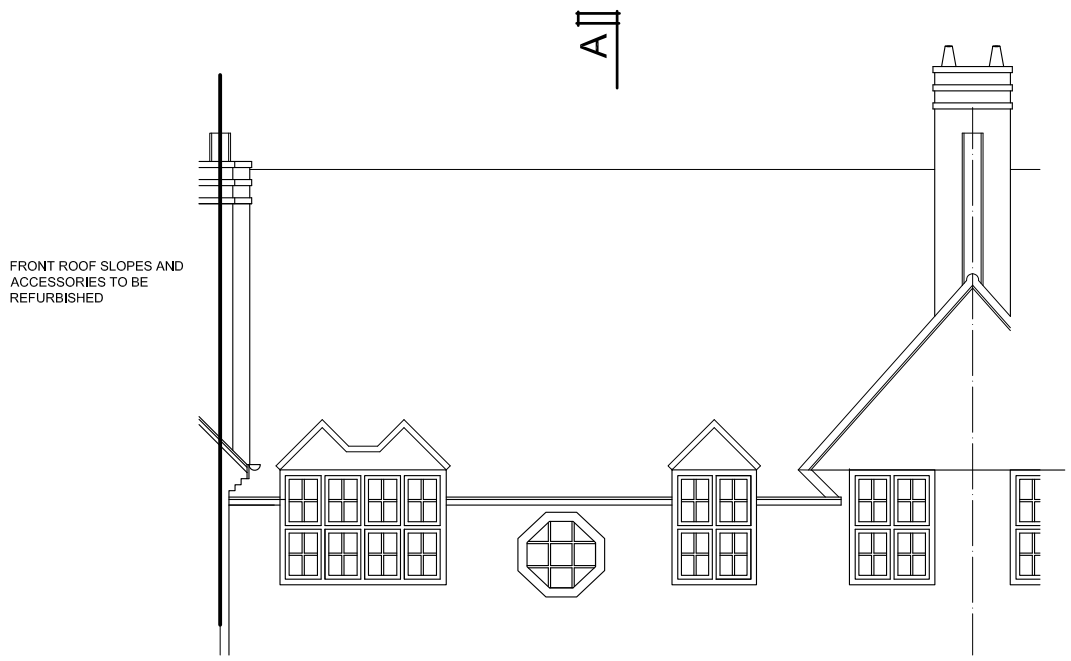


UPPER FRONT ELEVATION

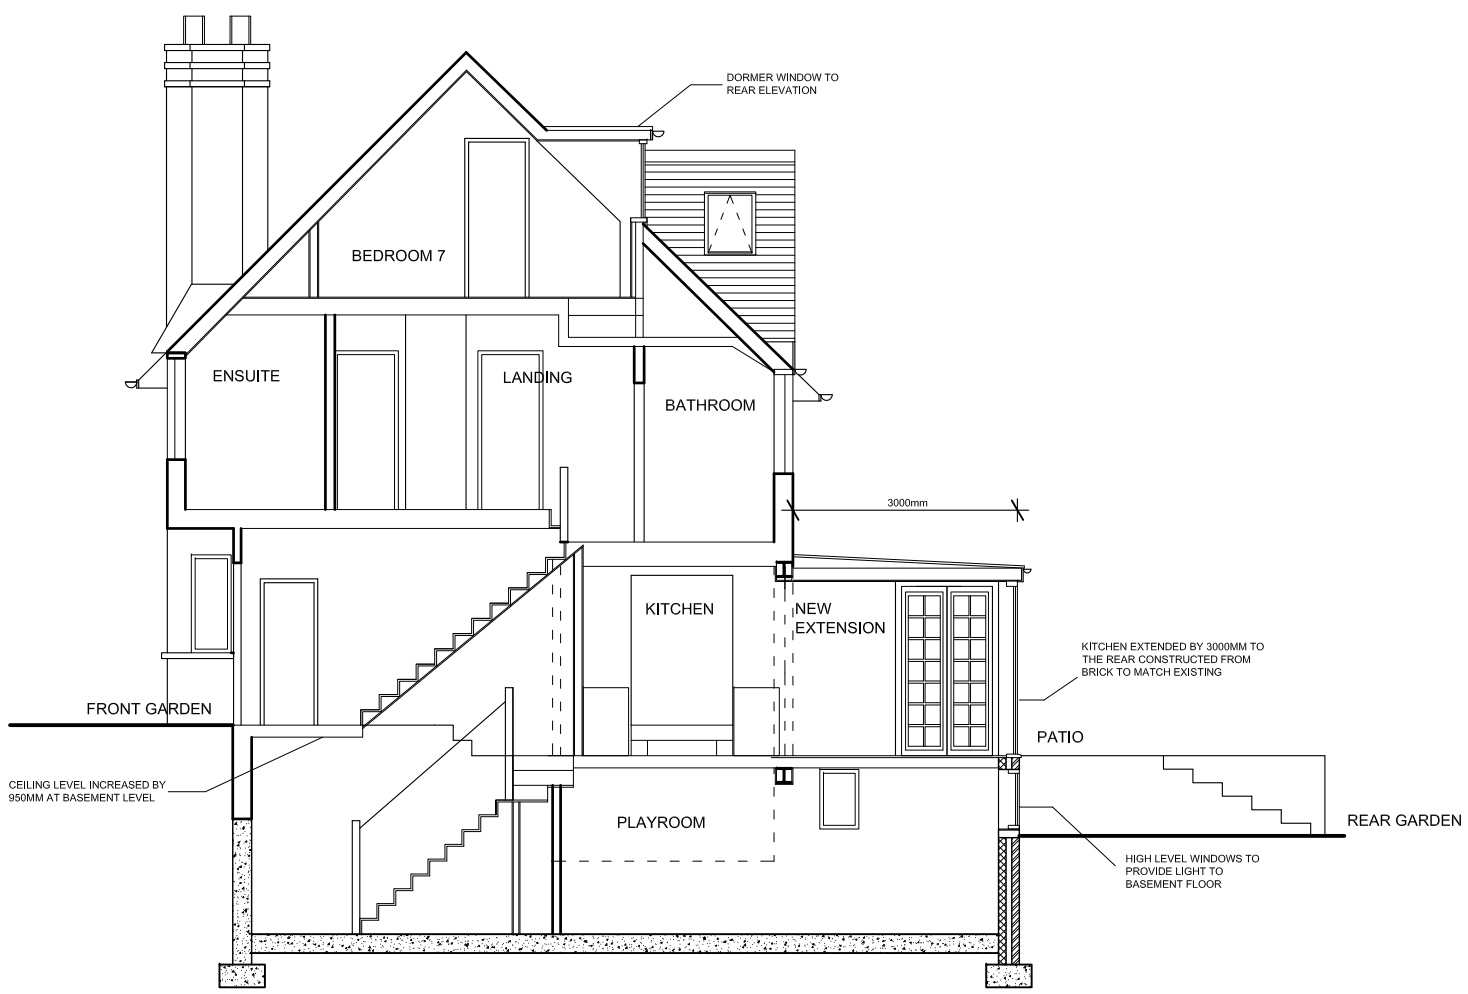

SECTION A - A

-1 0 1 2 3 4 metres

REVISIONS

Rev	Date	Detail
A	02-02-2015	DORMER REDUCED IN SIZE KITCHEN EXTENSION AMENDED, WITH FLAT ROOF
B	30-03-2015	ROOF TO KITCHEN EXTENSION LOWERED 150MM CLERESTORY REMOVED, EAVES OVERHANG REDUCED

NOTES:

1. ALL DIMENSIONS TO BE CONFIRMED ON SITE
2. DRAWINGS TO BE READ IN CONJUNCTION WITH SPECIFICATION AND ENGINEERS' DRAWINGS.

© Caryatid Ltd 2015

CARYATID architects
20 Kings Avenue : Muswell Hill
LONDON : N10 1PB
Tel : 020 8444 6197

TITLE : PROPOSED ALTERATIONS AND EXTENSIONS
4 ROOKFIELD AVENUE
LONDON N10 3TS

DRAWING : PROPOSED ELEVATIONS AND SECTIONS - SHEET 2 OF 2

Date : 22-09-2014
Drawn By : ilhl
Scale : 1:50 (A1) 1:100 (A3)
Revision : B
Drwg No. : 1406-14