

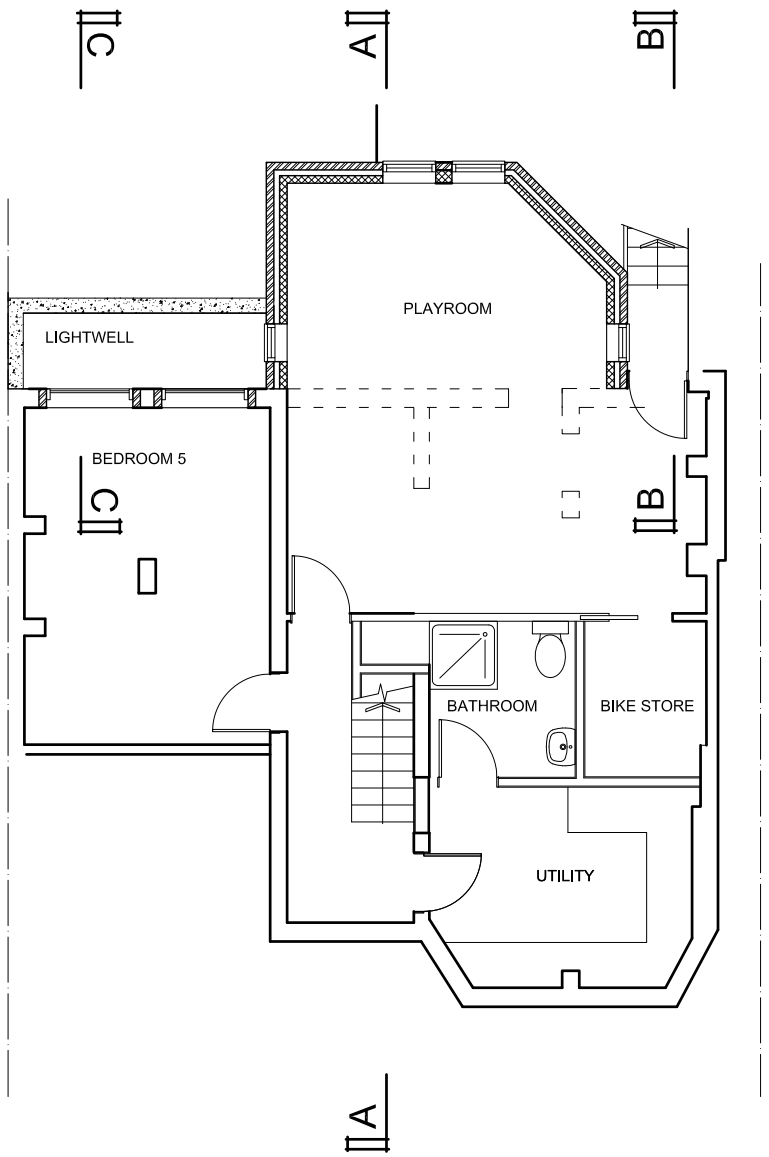


BASEMENT LEVEL

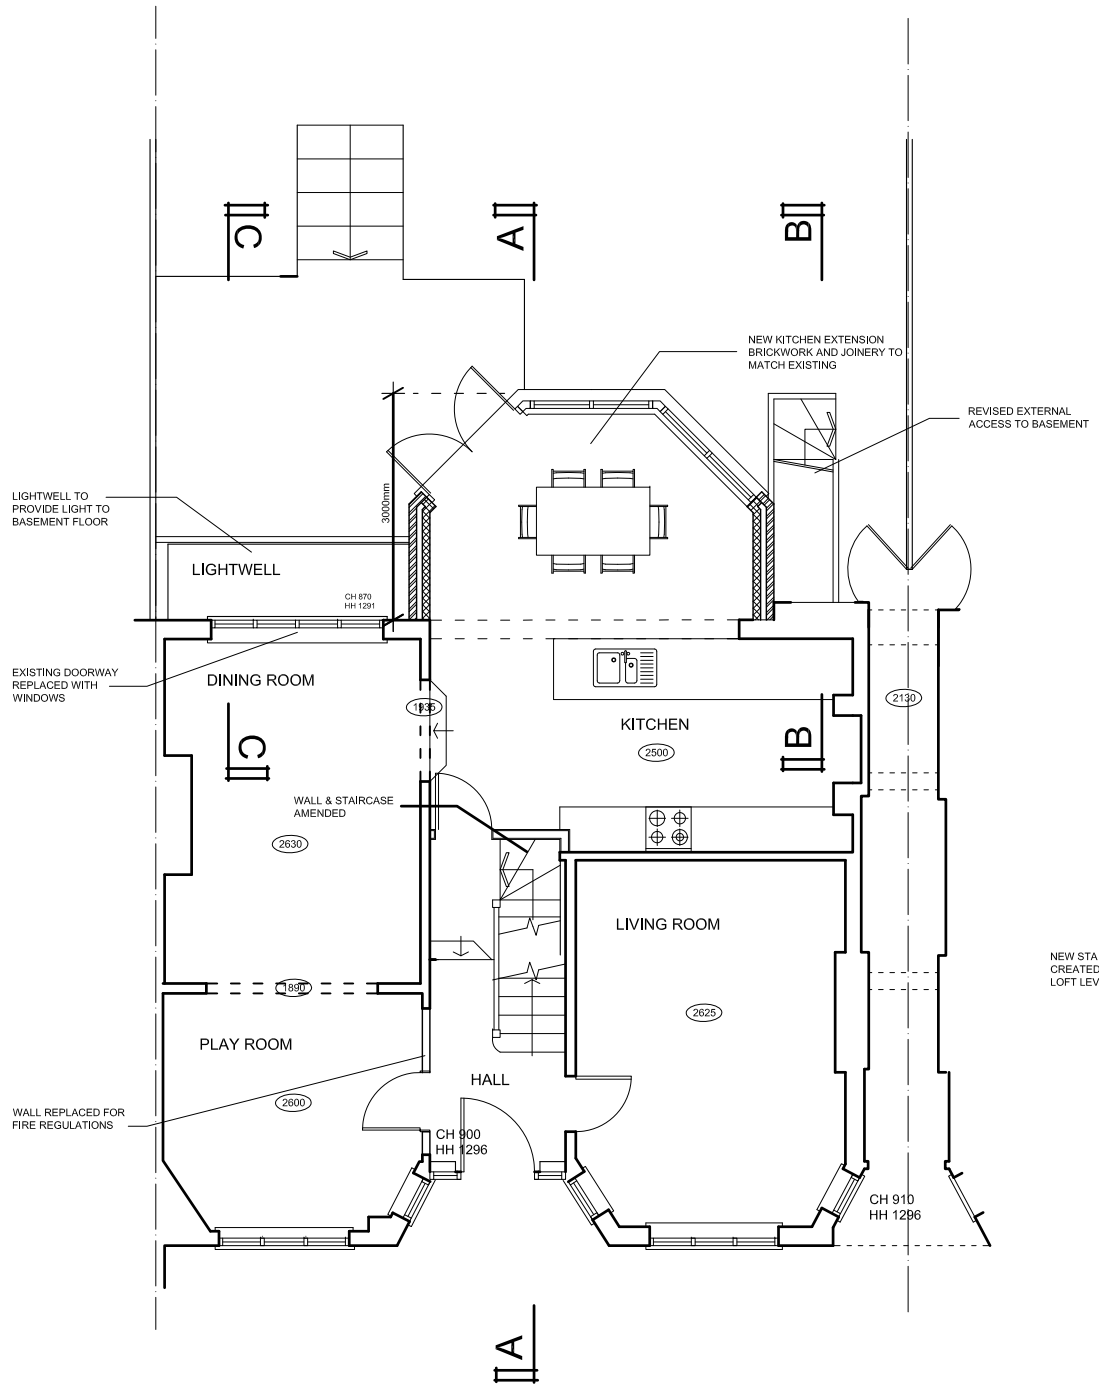

GROUND FLOOR LEVEL

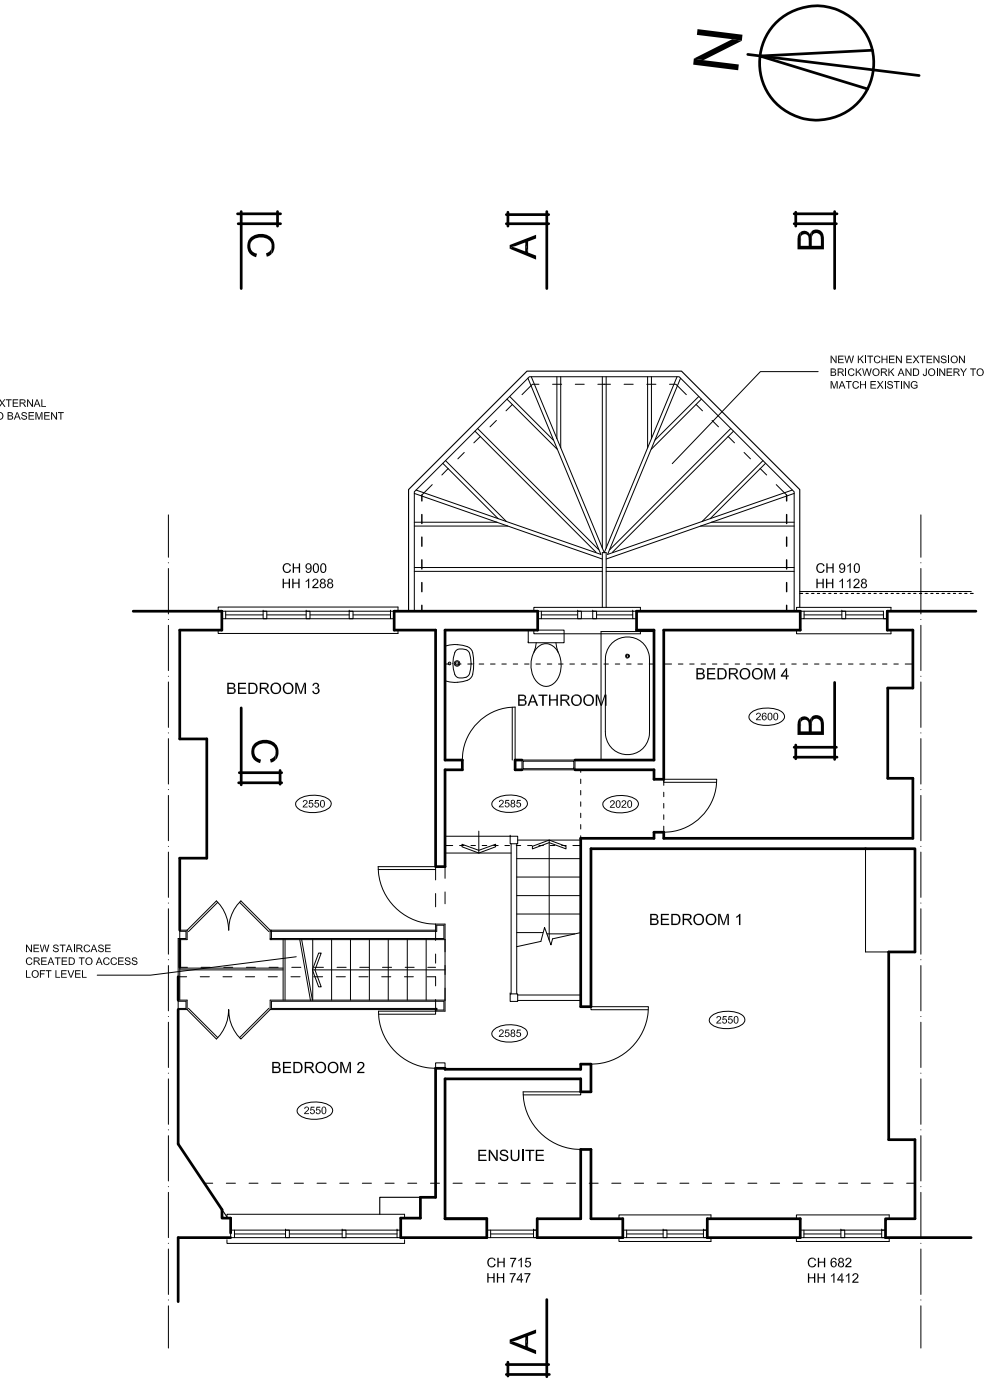

FIRST FLOOR LEVEL

-1 0 1 2 3 4 metres

REVISIONS		
Rev	Date	Detail
A	02-02-2015	DORMER REDUCED IN SIZE KITCHEN EXTENSION AMENDED, WITH FLAT ROOF
B	30-03-2015	EAVES OVERHANG TO KITCHEN EXTENSION REDUCED

NOTES:

1. ALL DIMENSIONS TO BE CONFIRMED ON SITE
2. DRAWINGS TO BE READ IN CONJUNCTION WITH SPECIFICATION AND ENGINEERS' DRAWINGS.

© Caryatid Ltd 2015

CARYATID architects
20 Kings Avenue : Muswell Hill
LONDON : N10 1PB
Tel : 020 8444 6197

TITLE : PROPOSED ALTERATIONS AND EXTENSIONS
4 ROOKFIELD AVENUE
LONDON N10 3TS

DRAWING : PROPOSED LOWER FLOOR PLANS

Date : 22-09-2014

Drawn By : ilhl

Scale : 1:50 (A1) 1:100 (A3)

Revision : B

Drwg No. : 1406-11