


FRONT ELEVATION



REAR ELEVATION

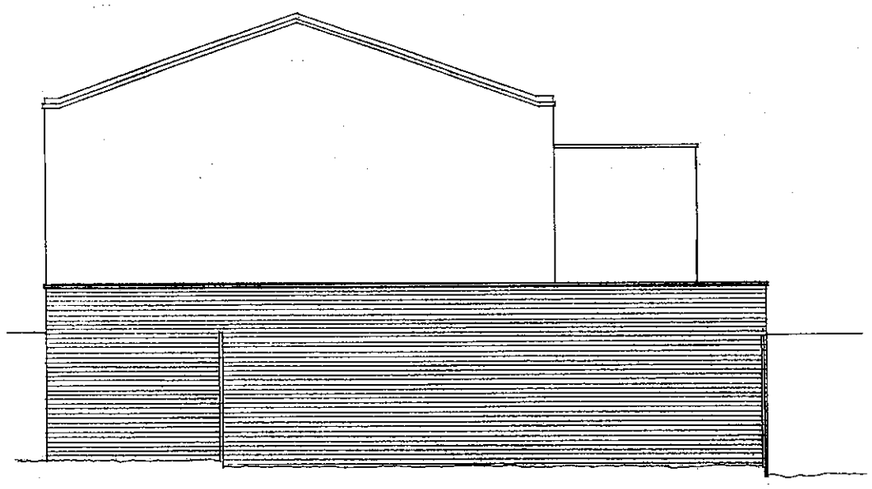

NORTH FLANK ELEVATION


MATERIALS

ROOF : FELT


WALLS : BRICK AND RENDERED BLOCK

DOOR : PAINTED TIMBER

WINDOWS : TIMBER SASH AND UPVC

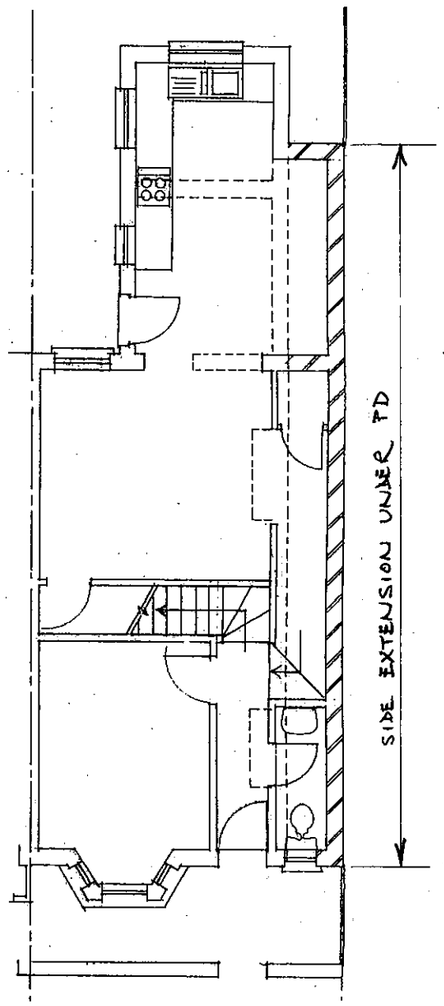


GROUND FLOOR

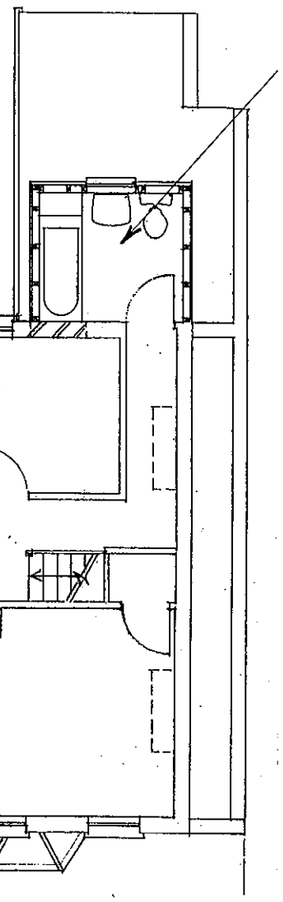


FIRST FLOOR

EXTENSION UNDER PD

N

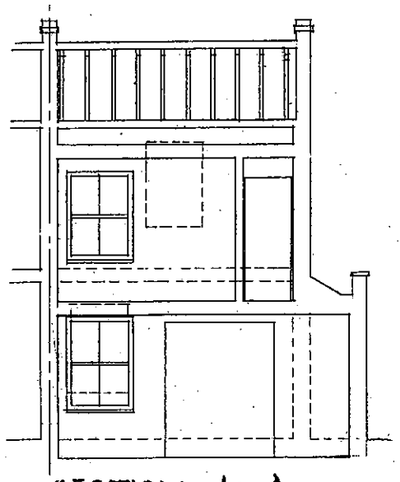

SECTION A—A

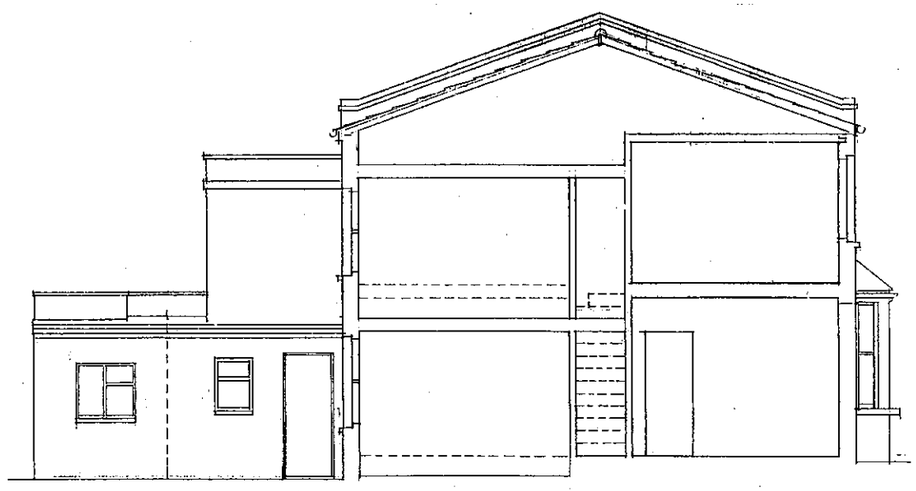

SECTION B—B

0 1 2 3 4 5m

SCALE

Site

45, WARBERRY ROAD, N22 7TQ

Client

Mr Slawomir Masicz

Project Alterations to front elevation (+ extensions under PD)

Dwg.Title PROPOSED

Scale 1:100 @ A3

Date Feb 2015

Ref. 14/73

Dwg. No. 1473/2

Jonathan Shattock

Chartered Building Surveyors

1, Lordship Grove, London N16 0QB

Tel. 0208-809 4424 : Fax 0208-800 8085