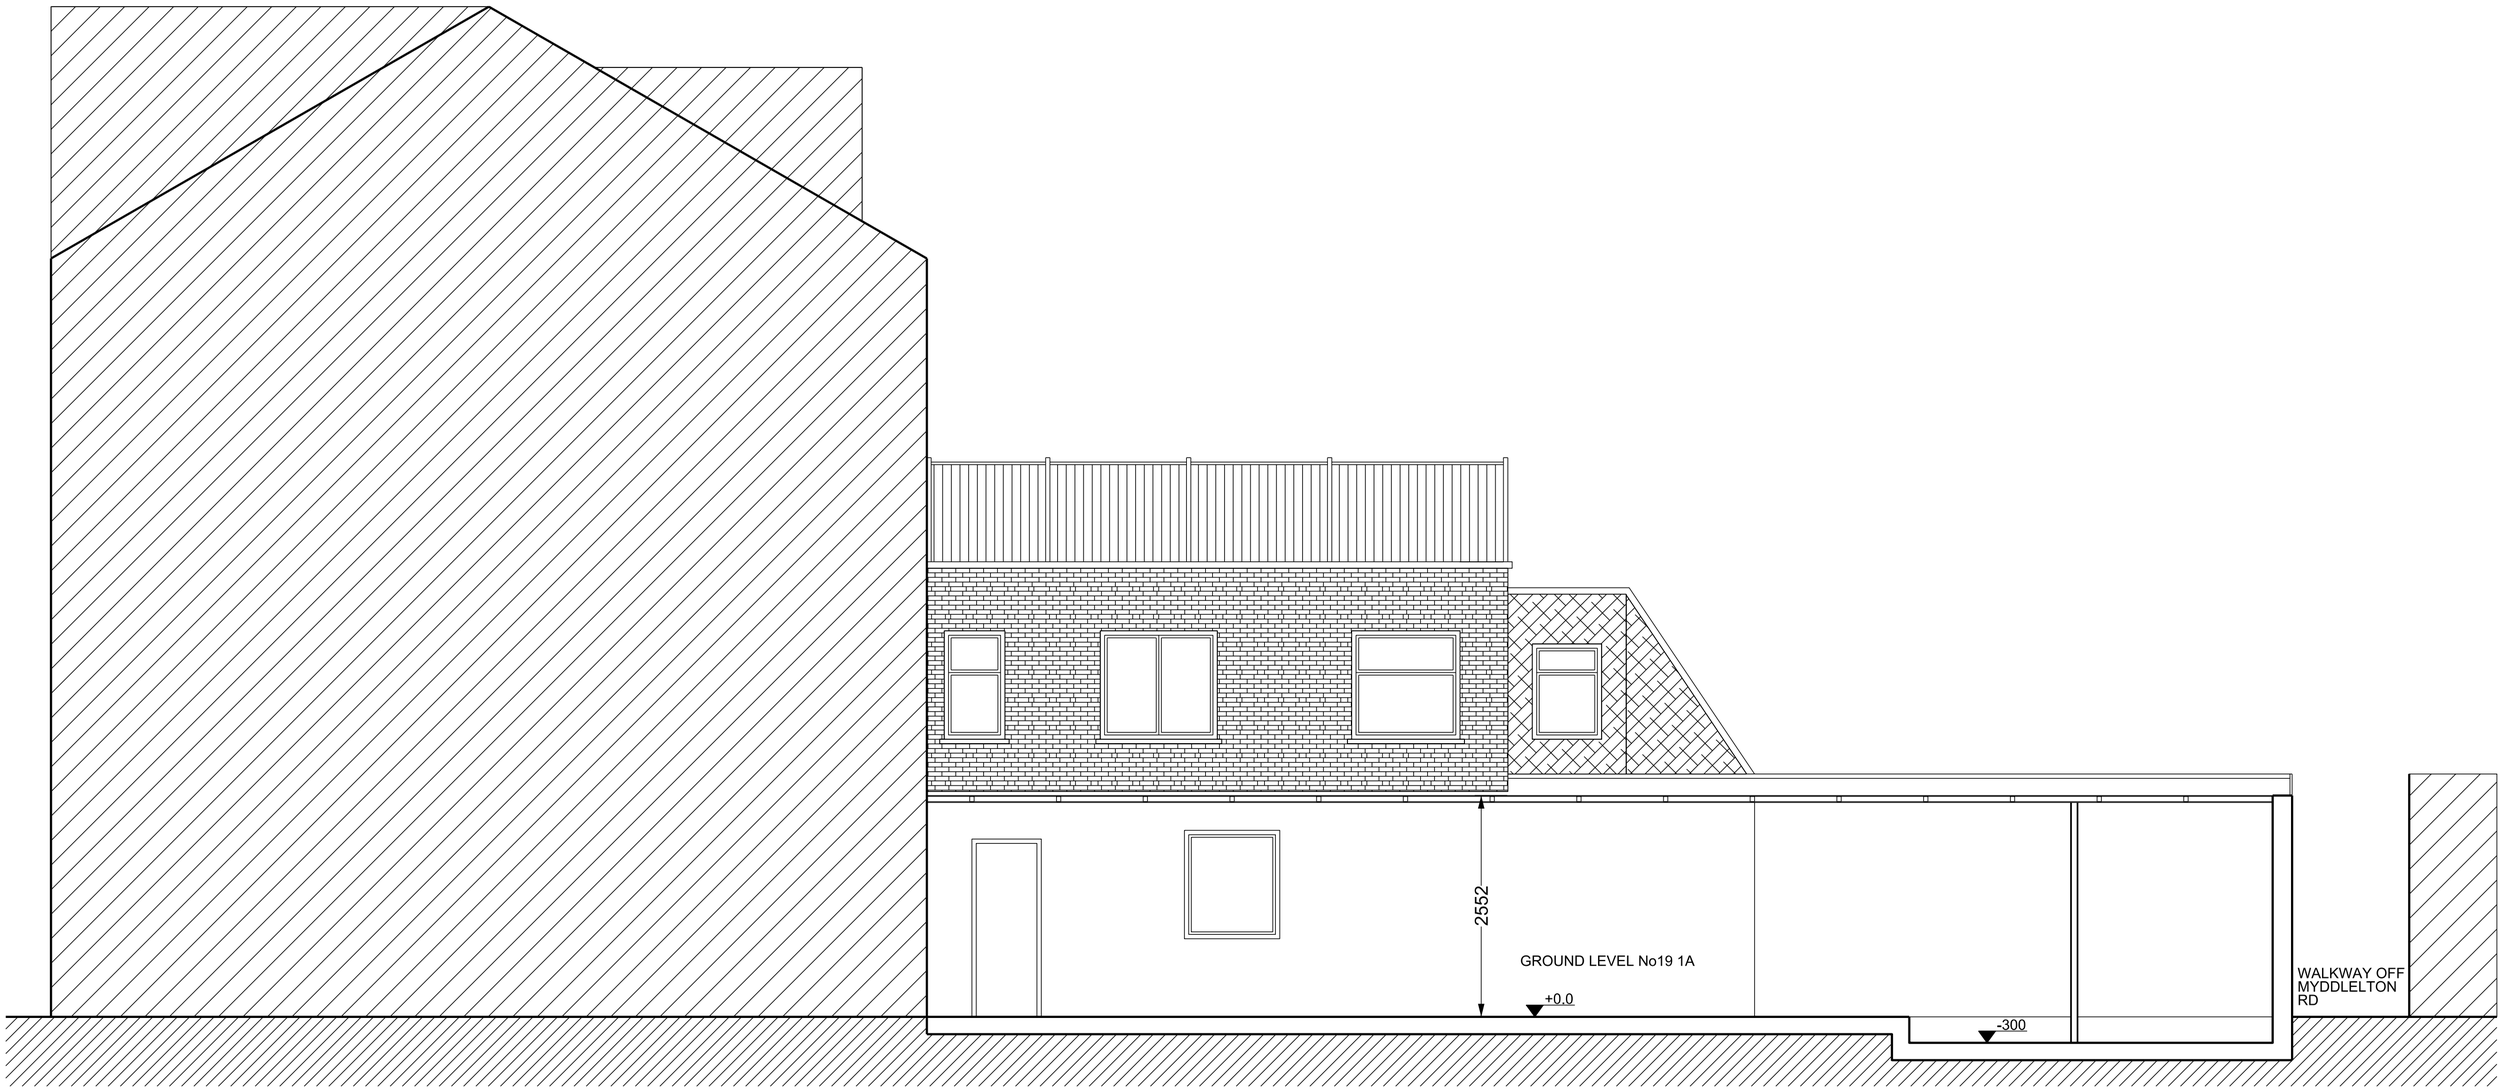


0 1 2 3 4 5m

Project Title: New 1 Bedroom Flat 19 Hornsey High St. 8N 7QB London	Client: Evie Demosthenous	SCALA architects
File path: / Date: 01.2015	Drawing Title: Section AA Existing	Studio 10, Bouton Place, Waterloo Terrace, London, N1 1TR Tel: 020 7503 3190 Web: www.SCALAarchitects.com
Rev: Description: Date:	Scale: 1/50@A2	Dwg no. 2409/EX/004 Rev: A

Copyright SCALA architects 2011