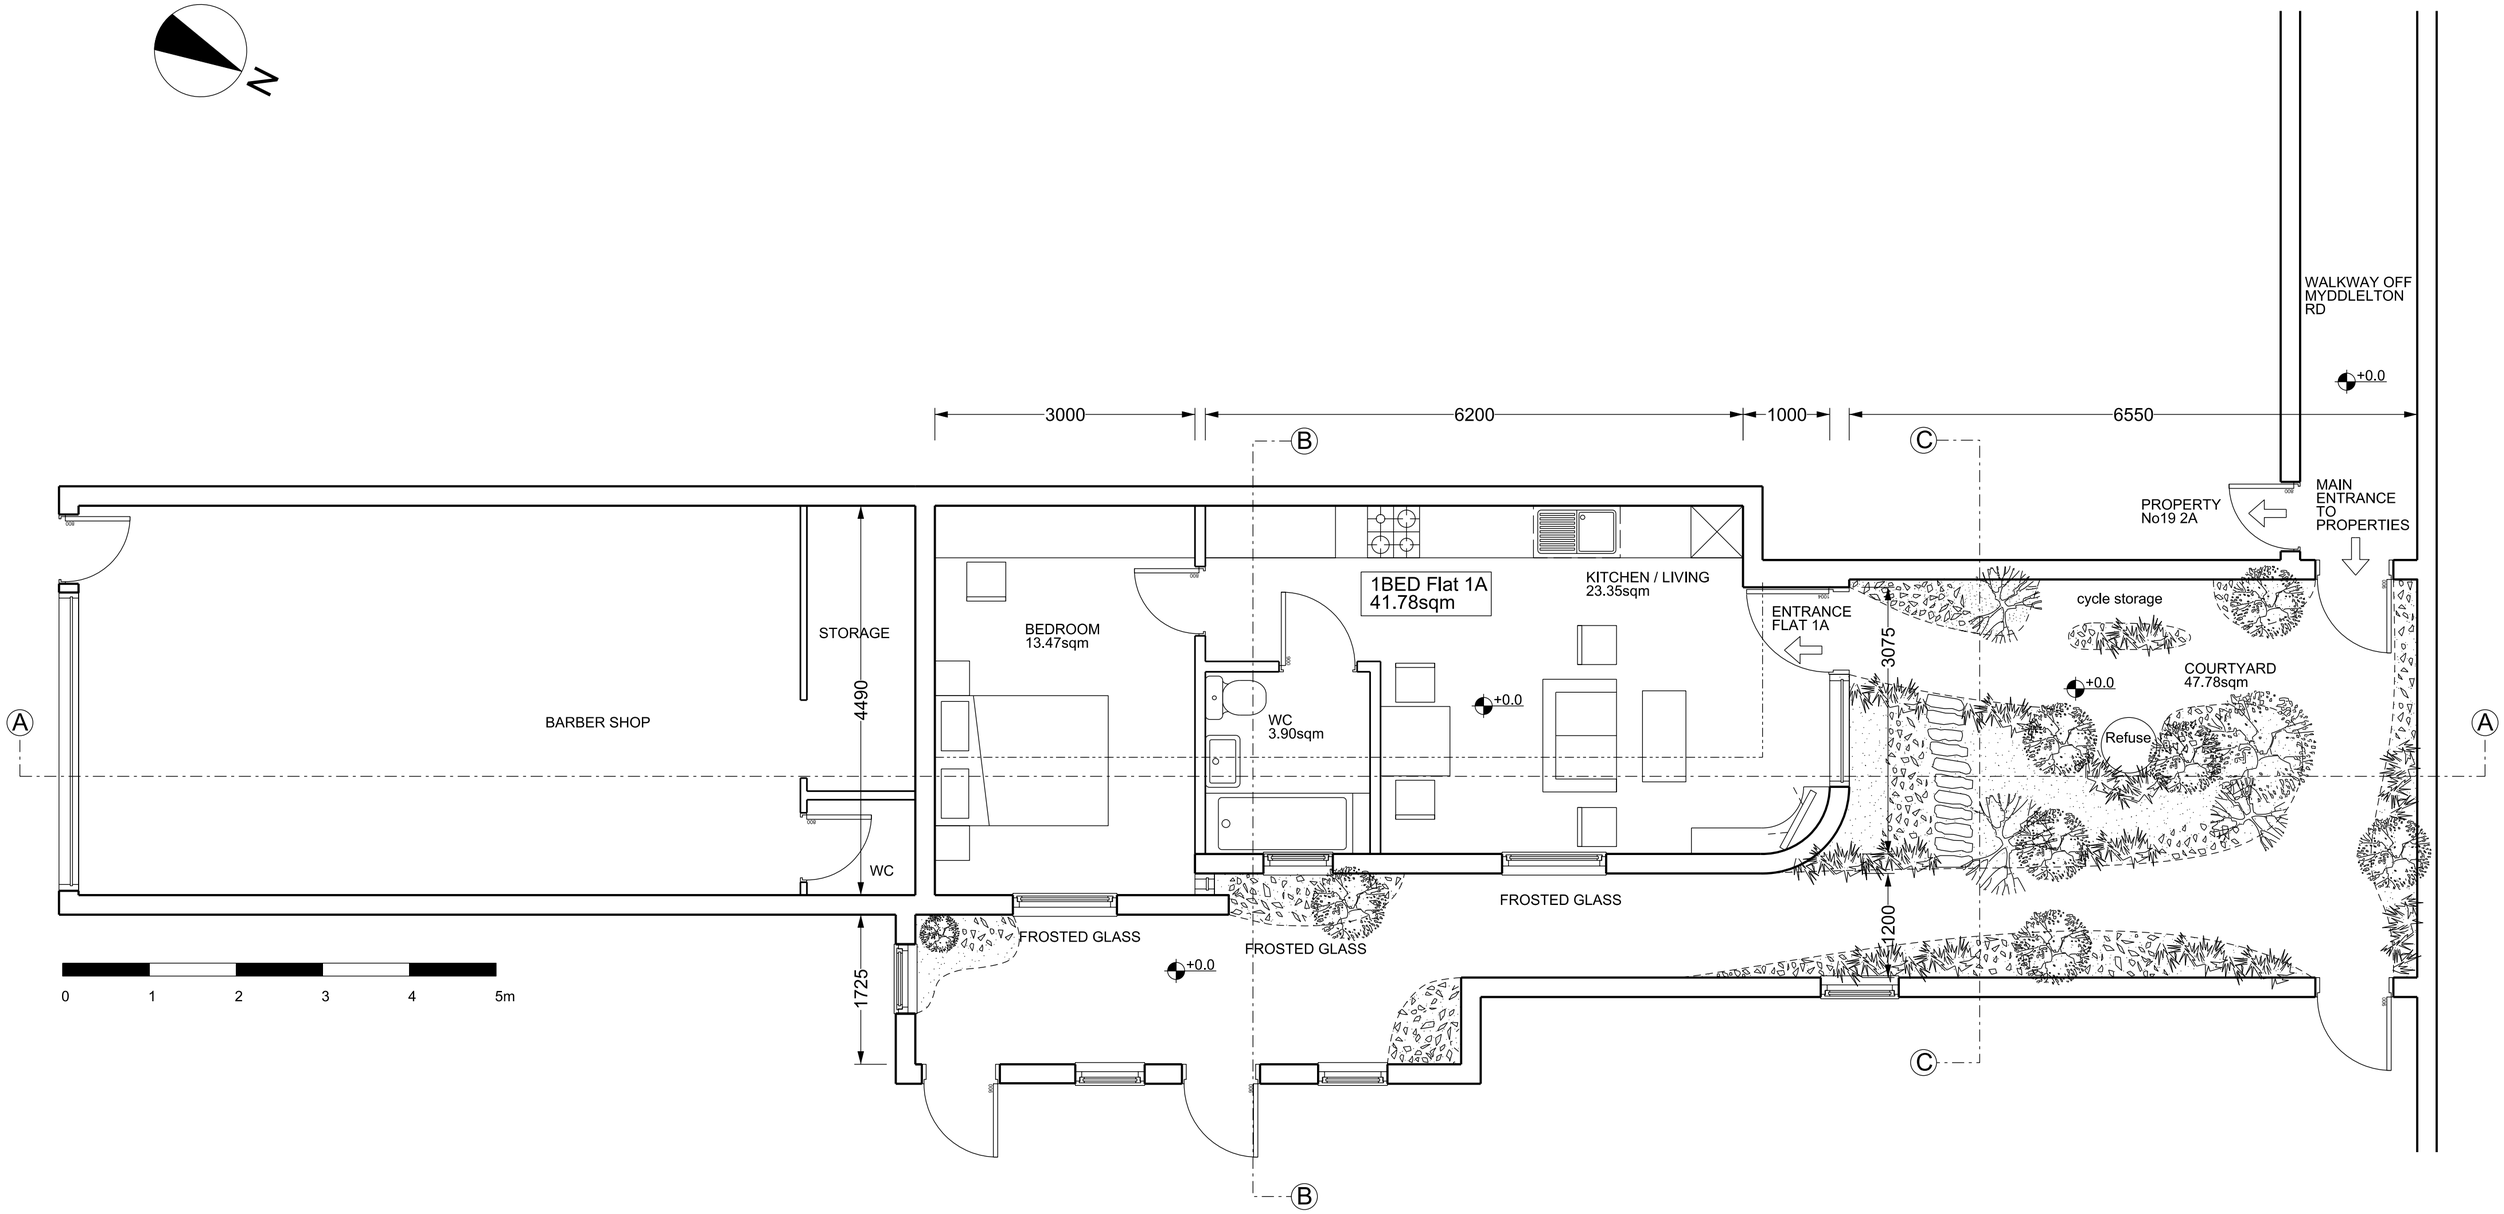


Project Title: New 1 Bedroom Flat 19 Hornsey High St. 8N 7QB London	Client: Evie Demosthenous	SCALA architects
File path: / Date: 01.2015	Drawing Title: Ground Floor Plan Proposed	Studio 10, Bouton Place, Waterloo Terrace, London, N1 1TR Tel: 020 7503 3190 Web: www.SCALAarchitects.com
Rev: Description: Date:		Scale: 1/50@A2 / Dwg no. 2409/PL/002 / Rev: C

Copyright SCALA architects 2011