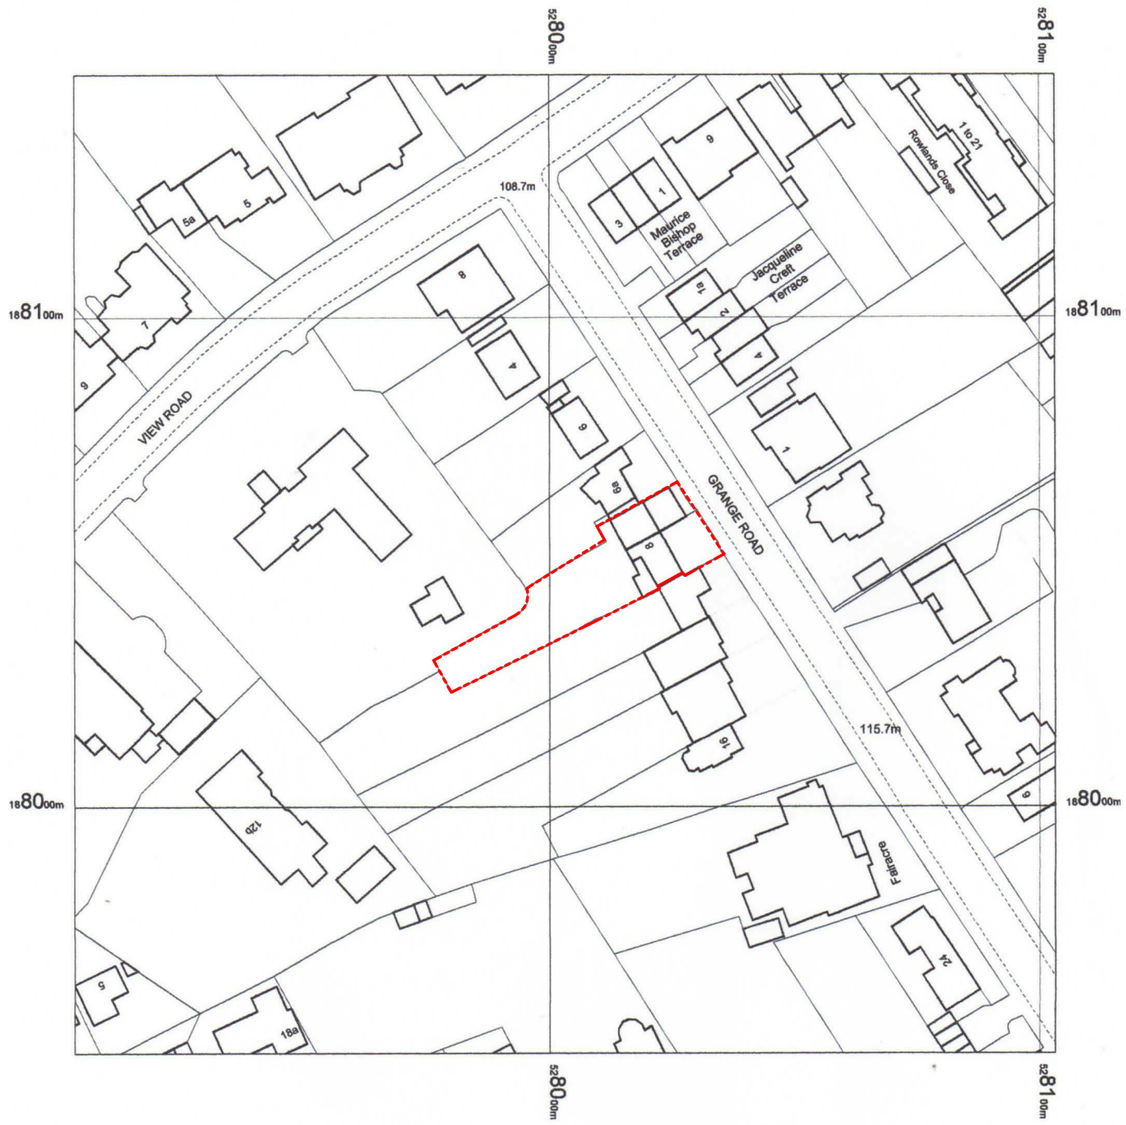

E001 Site Plan

1:1250 @ A3

0 25 50 m

NOTE:

Architectural Information - the level of detail shown on the drawings is relative to the submission of a PLANNING APPLICATION.
The drawings should therefore not be used for any other purpose without both the prior the agreement of the architect, and subsequent checking / development by others
Dimensions and setting out - should be checked on site; see above

Structure & Construction – these drawings, unless expressly noted otherwise, have not been fully coordinated with a Structural Engineer's input and show indicative construction build-up only

Building Control - the client / the contractor will liaise directly with Local Authority to ensure the project is completed in accordance with the Building Regulations

Planning - the client / the contractor will ensure that the project is completed in accordance with the approved planning drawings and take responsibility for the discharge of any planning conditions

Party Walls & Rights to Light – the client / the contractor ensure that any notices and consents required are obtained before work commences

Archaeological & Ecological – the client / the contractor will ensure that any notices and consents required are obtained before work commences

NOTE:
Glazing Allowances will need to be negotiated with Building Control as per Approved Document L1B Conservation of Fuel and Power

Revisions		
No.	Description	Date
A	Revised Following Client Feedback	03/02/15
B	Planning Issue	05/02/15

PLANNING

Note:
Do not scale from this drawing. All dimensions to be checked on site by the contractor and to be his responsibility.

HÛT Architecture
3rd Floor
35-39 Old Street
London EC1V 9HX

T 020 7399 8680
E info@hutarchitecture.com

HÛT

Job: 8 Grange Road
Job No: H306
Drawing: Site Plan

Scale: 1:1250 @ A3
Drawing No: E001
Revision: B

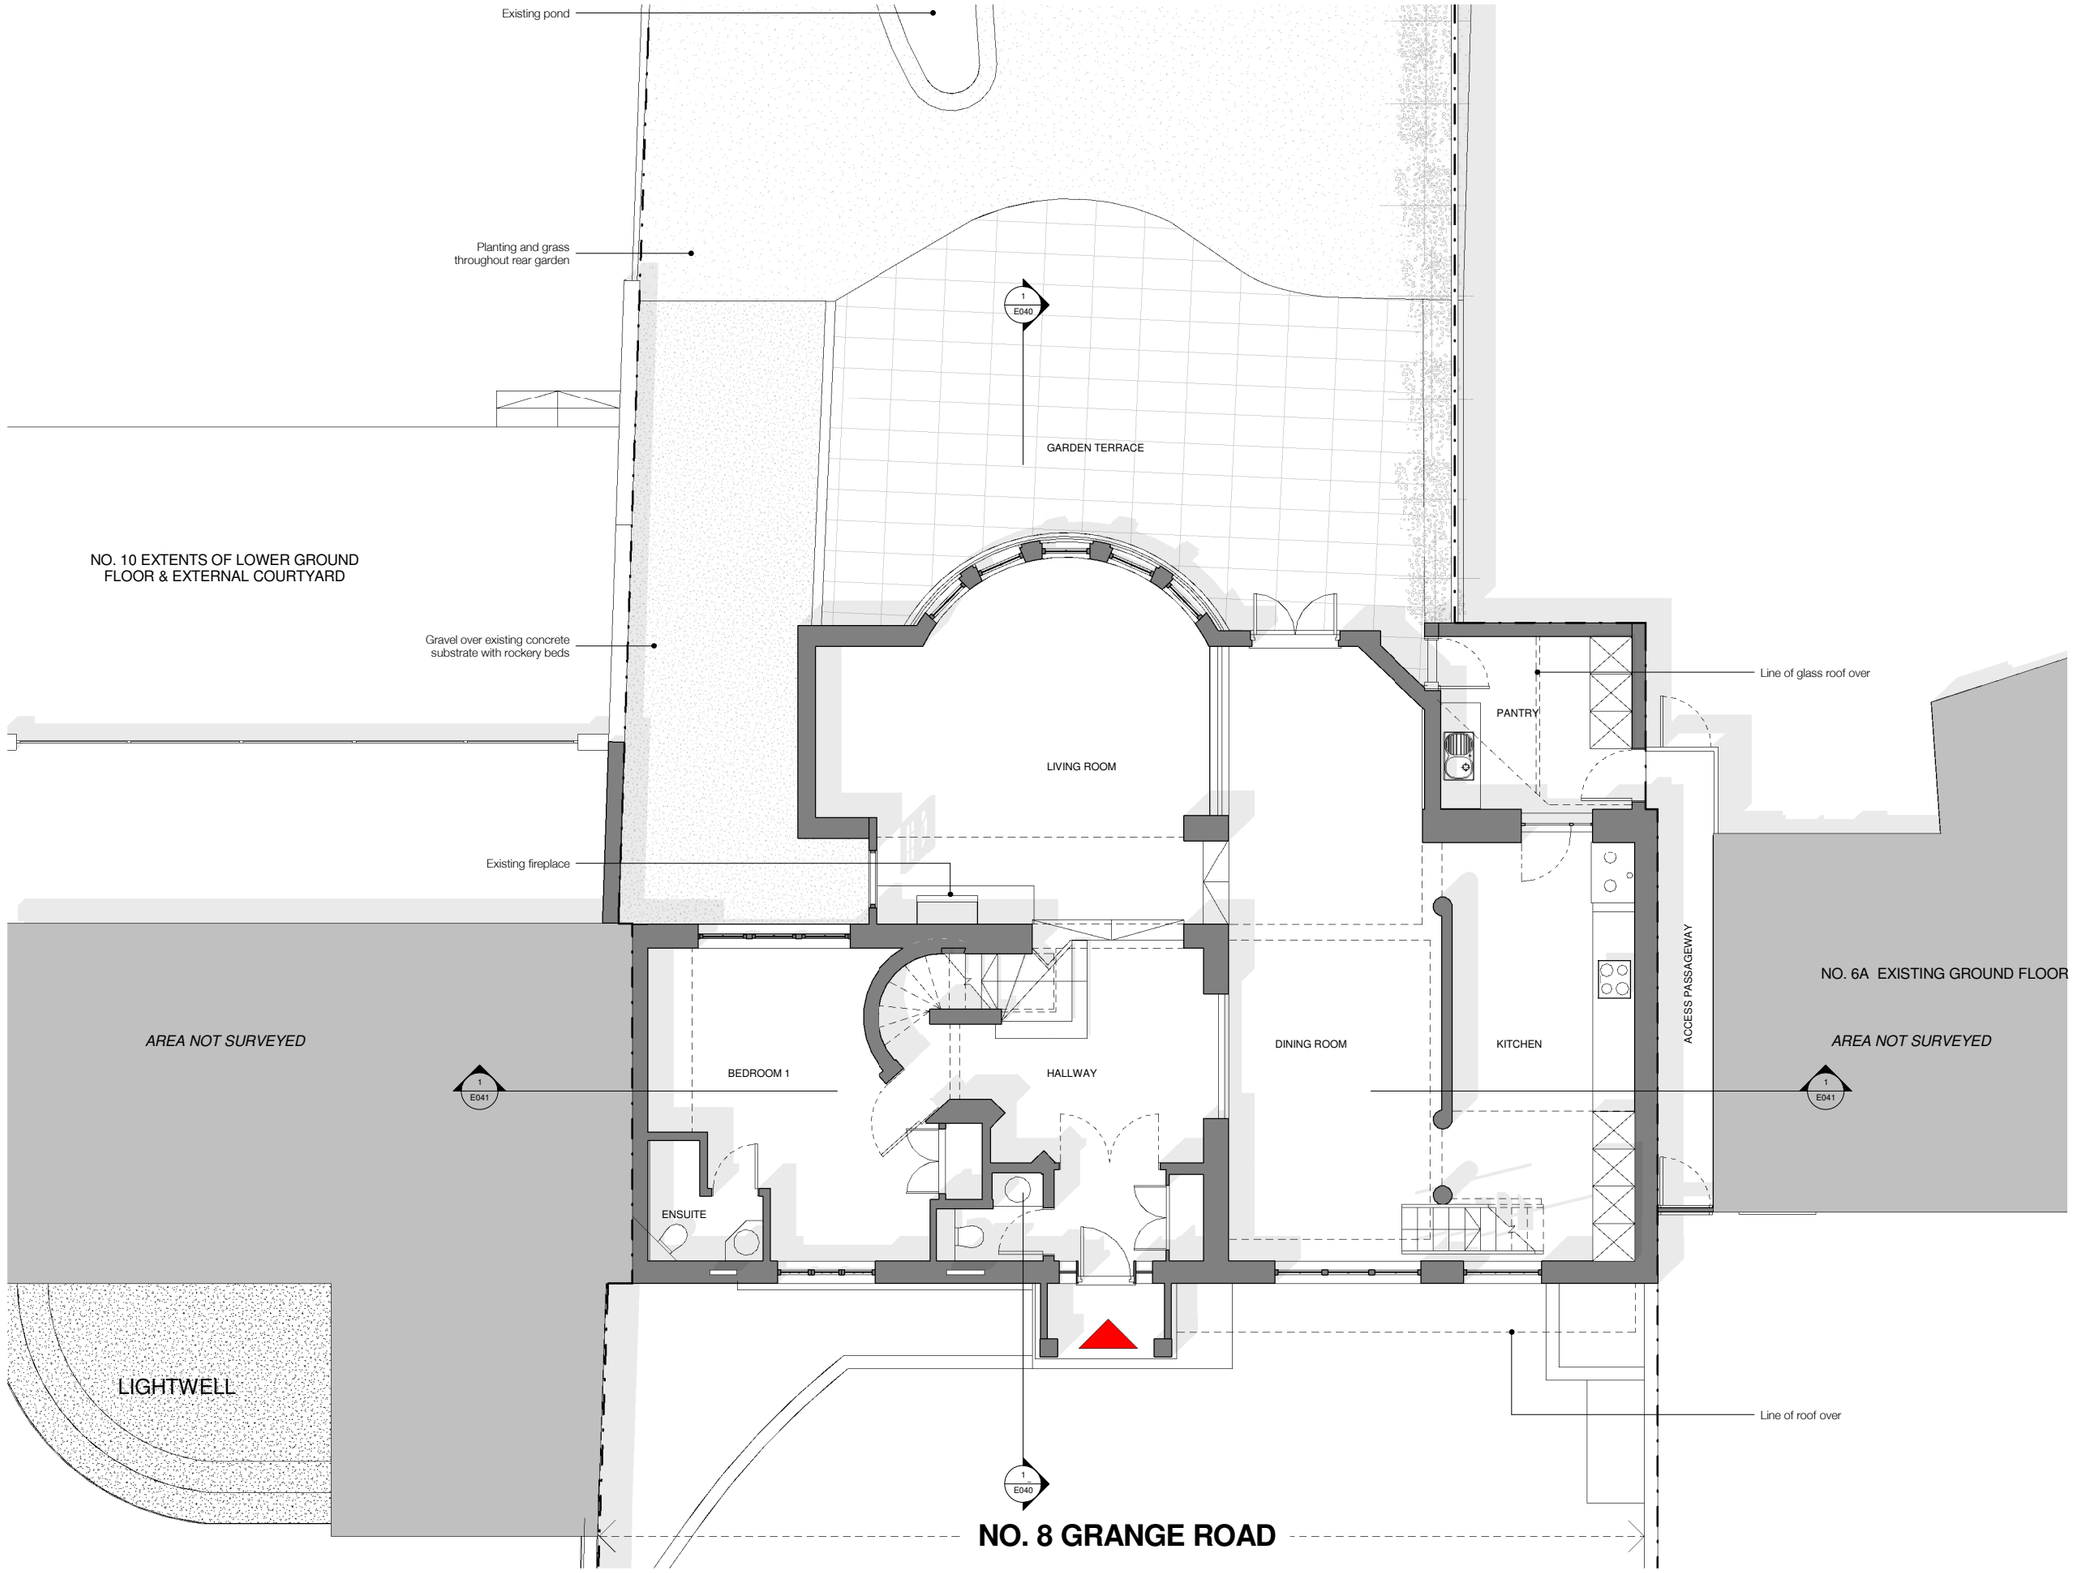

NOTE:

Architectural Information - the level of detail shown on the drawings is relative to the submission of a PLANNING APPLICATION.
The drawings should therefore not be used for any other purpose without both the prior the agreement of the architect, and subsequent checking / development by others
Dimensions and setting out - should be checked on site; see above

Structure & Construction – these drawings, unless expressly noted otherwise, have not been fully coordinated with a Structural Engineer's input and show indicative construction build-up only

Building Control - the client / the contractor will liaise directly with Local Authority to ensure the project is completed in accordance with the Building Regulations

Planning - the client / the contractor will ensure that the project is completed in accordance with the approved planning drawings and take responsibility for the discharge of any planning conditions

Party Walls & Rights to Light – the client / the contractor ensure that any notices and consents required are obtained before work commences

Archaeological & Ecological – the client / the contractor will ensure that any notices and consents required are obtained before work commences

NOTE:
Glazing Allowances will need to be negotiated with Building Control as per Approved Document L1B Conservation of Fuel and Power

Revisions		
No.	Description	Date
A	Revised for planning issue	Date 1
B	Revised Following Client Feedback	15/01/15
C	Revised Following Client Feedback	03/02/15
D	Planning Issue	05/02/15

PLANNING

Note:
Do not scale from this drawing. All dimensions to be checked at site by the contractor and to be his responsibility.

HÛT Architecture
3rd Floor
35-39 Old Street
London EC1V 9HX

T 020 7399 8680
E info@hutarchitecture.com

HÛT

Job: 8 Grange Road
Job No: H306
Drawing: Existing Ground Floor

Scale: 1:50 @ A1, 1:100 @ A3
Drawing No: E010
Revision: D

E010 Existing Ground Floor

1:50 @ A1, 1:100 @ A3

0 2.5 5 m

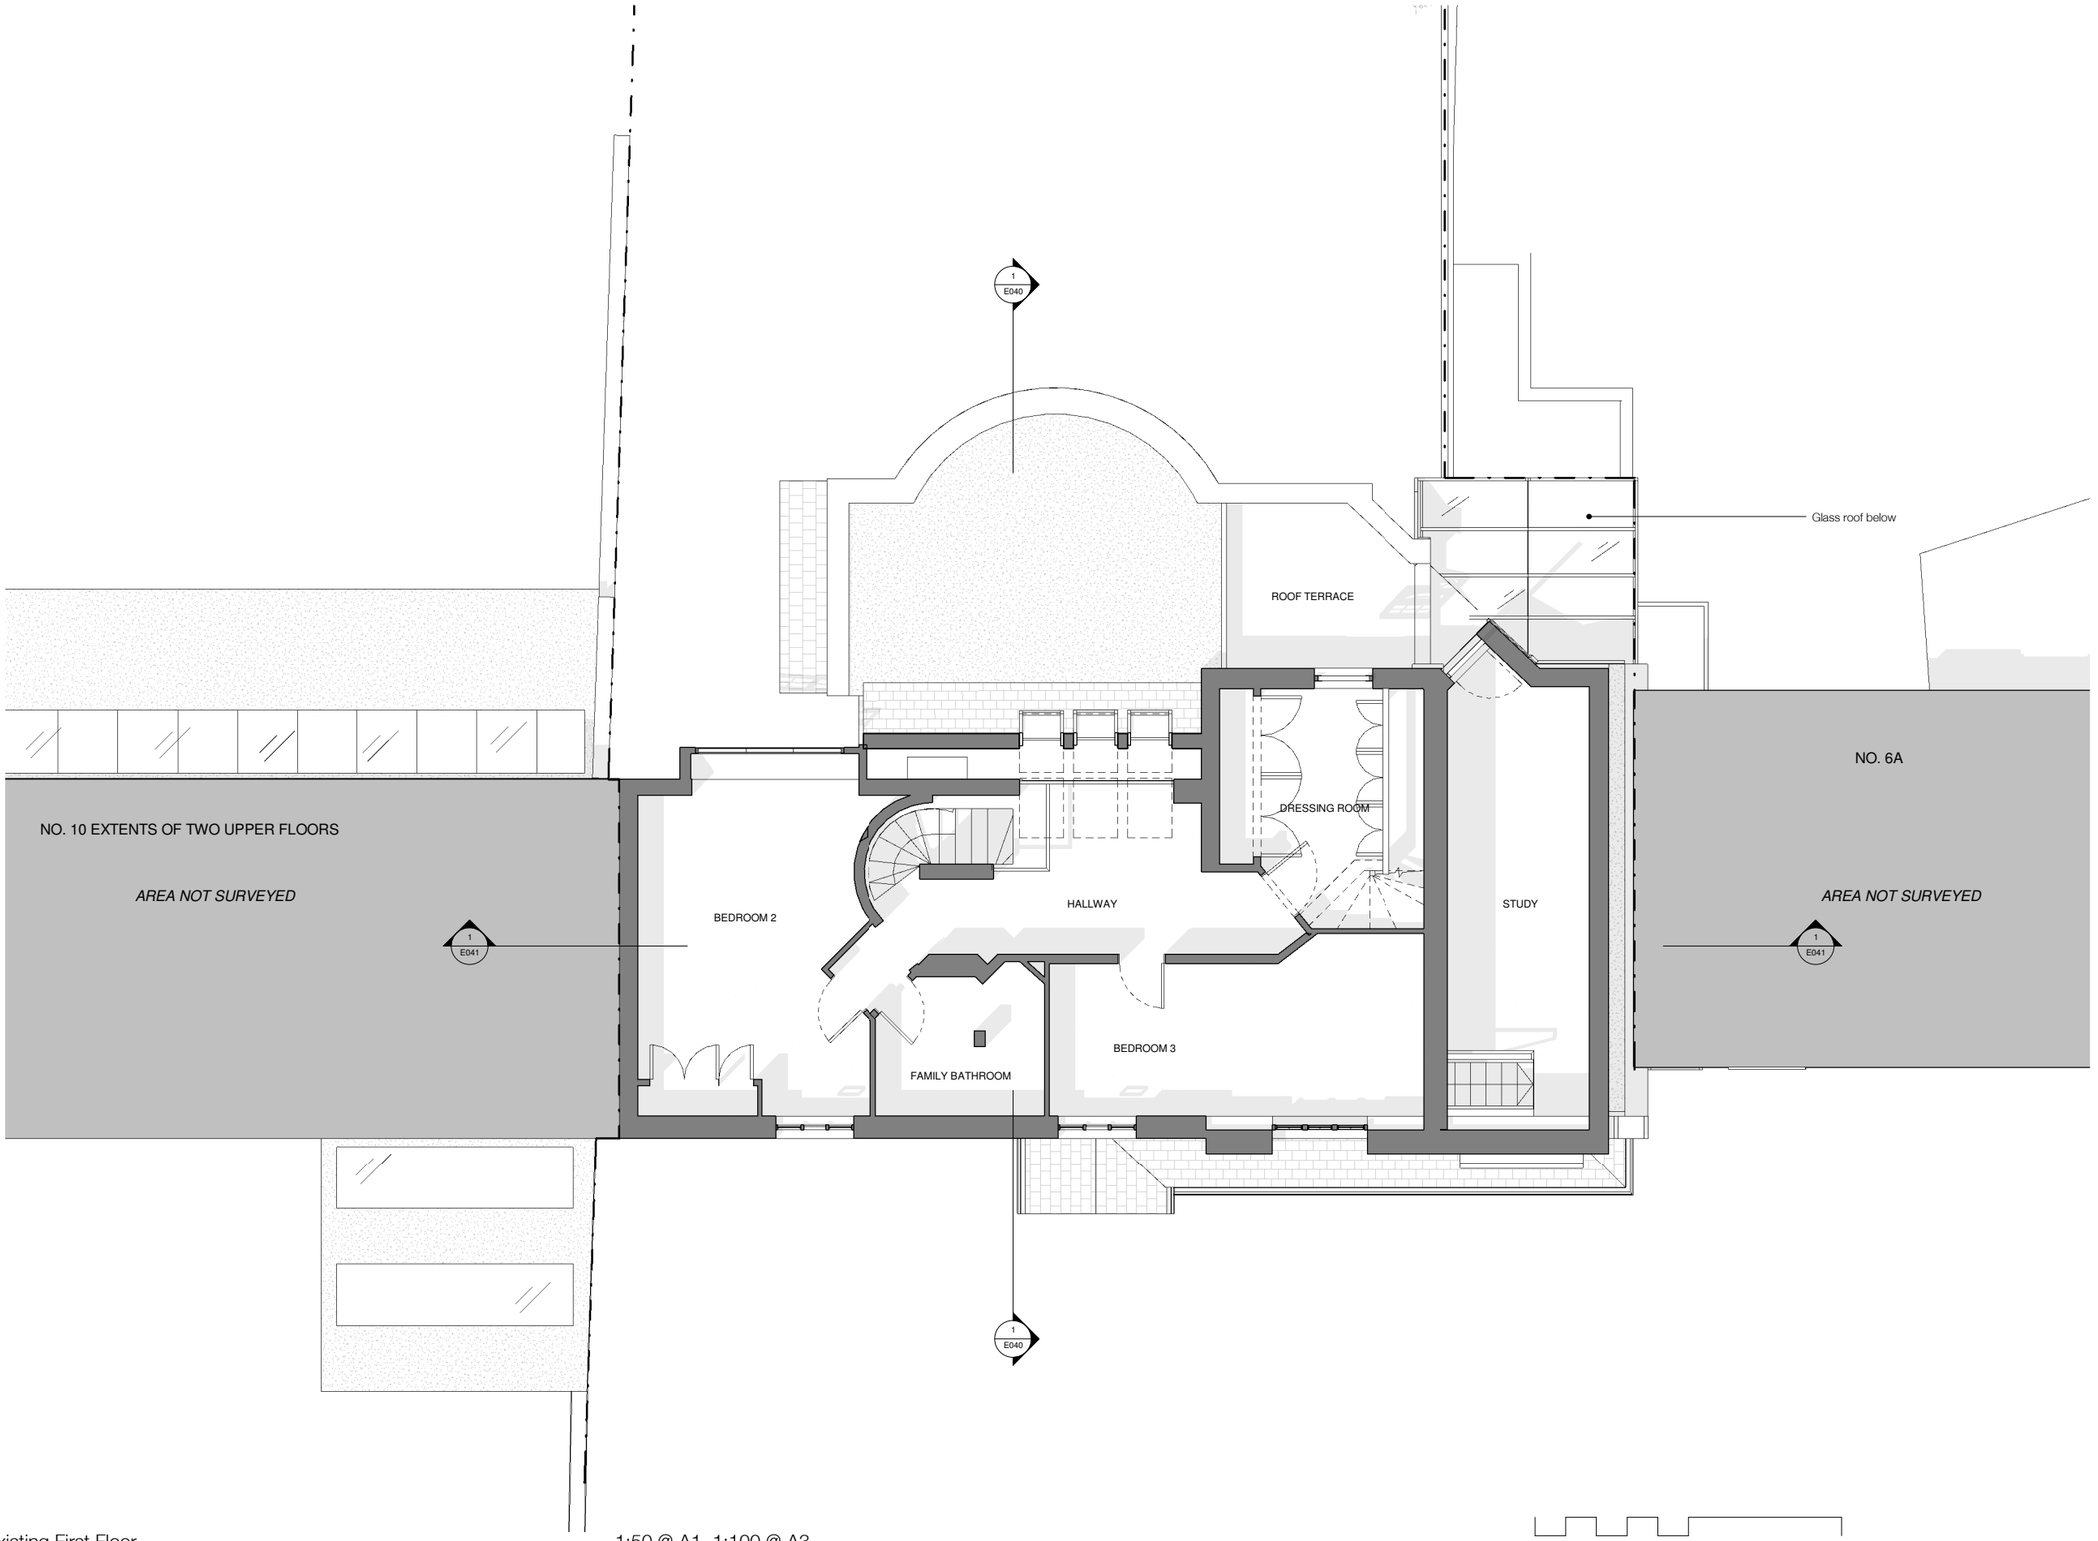

E011 Existing First Floor

1:50 @ A1, 1:100 @ A3

0 2.5 5 m

NOTE:

Architectural Information - the level of detail shown on the drawings is relative to the submission of a PLANNING APPLICATION.
The drawings should therefore not be used for any other purpose without both the prior the agreement of the architect, and subsequent checking / development by others
Dimensions and setting out - should be checked on site; see above

Structure & Construction – these drawings, unless expressly noted otherwise, have not been fully coordinated with a Structural Engineer's input and show indicative construction build-up only

Building Control - the client / the contractor will liaise directly with Local Authority to ensure the project is completed in accordance with the Building Regulations

Planning - the client / the contractor will ensure that the project is completed in accordance with the approved planning drawings and take responsibility for the discharge of any planning conditions

Party Walls & Rights to Light – the client / the contractor ensure that any notices and consents required are obtained before work commences

Archaeological & Ecological – the client / the contractor will ensure that any notices and consents required are obtained before work commences

NOTE:
Glazing Allowances will need to be negotiated with Building Control as per Approved Document L1B Conservation of Fuel and Power

Revisions		
No.	Description	Date
A	Revised for planning issue	Date 1
B	Revised Following Client Feedback	15/01/15
C	Revised Following Client Feedback	03/02/15
D	Planning Issue	05/02/15

PLANNING

Note
Do not scale from this drawing. All dimensions to be checked on site by the contractor and to be his responsibility.

HÛT Architecture
3rd Floor
35-39 Old Street
London EC1V 9HX

T 020 7399 8680
E info@hutarchitecture.com

HÛT

Job: 8 Grange Road
Job No: H306
Drawing:Existing First Floor

Scale: 1:50 @ A1, 1:100 @ A3
Drawing No: E011
Revision: D

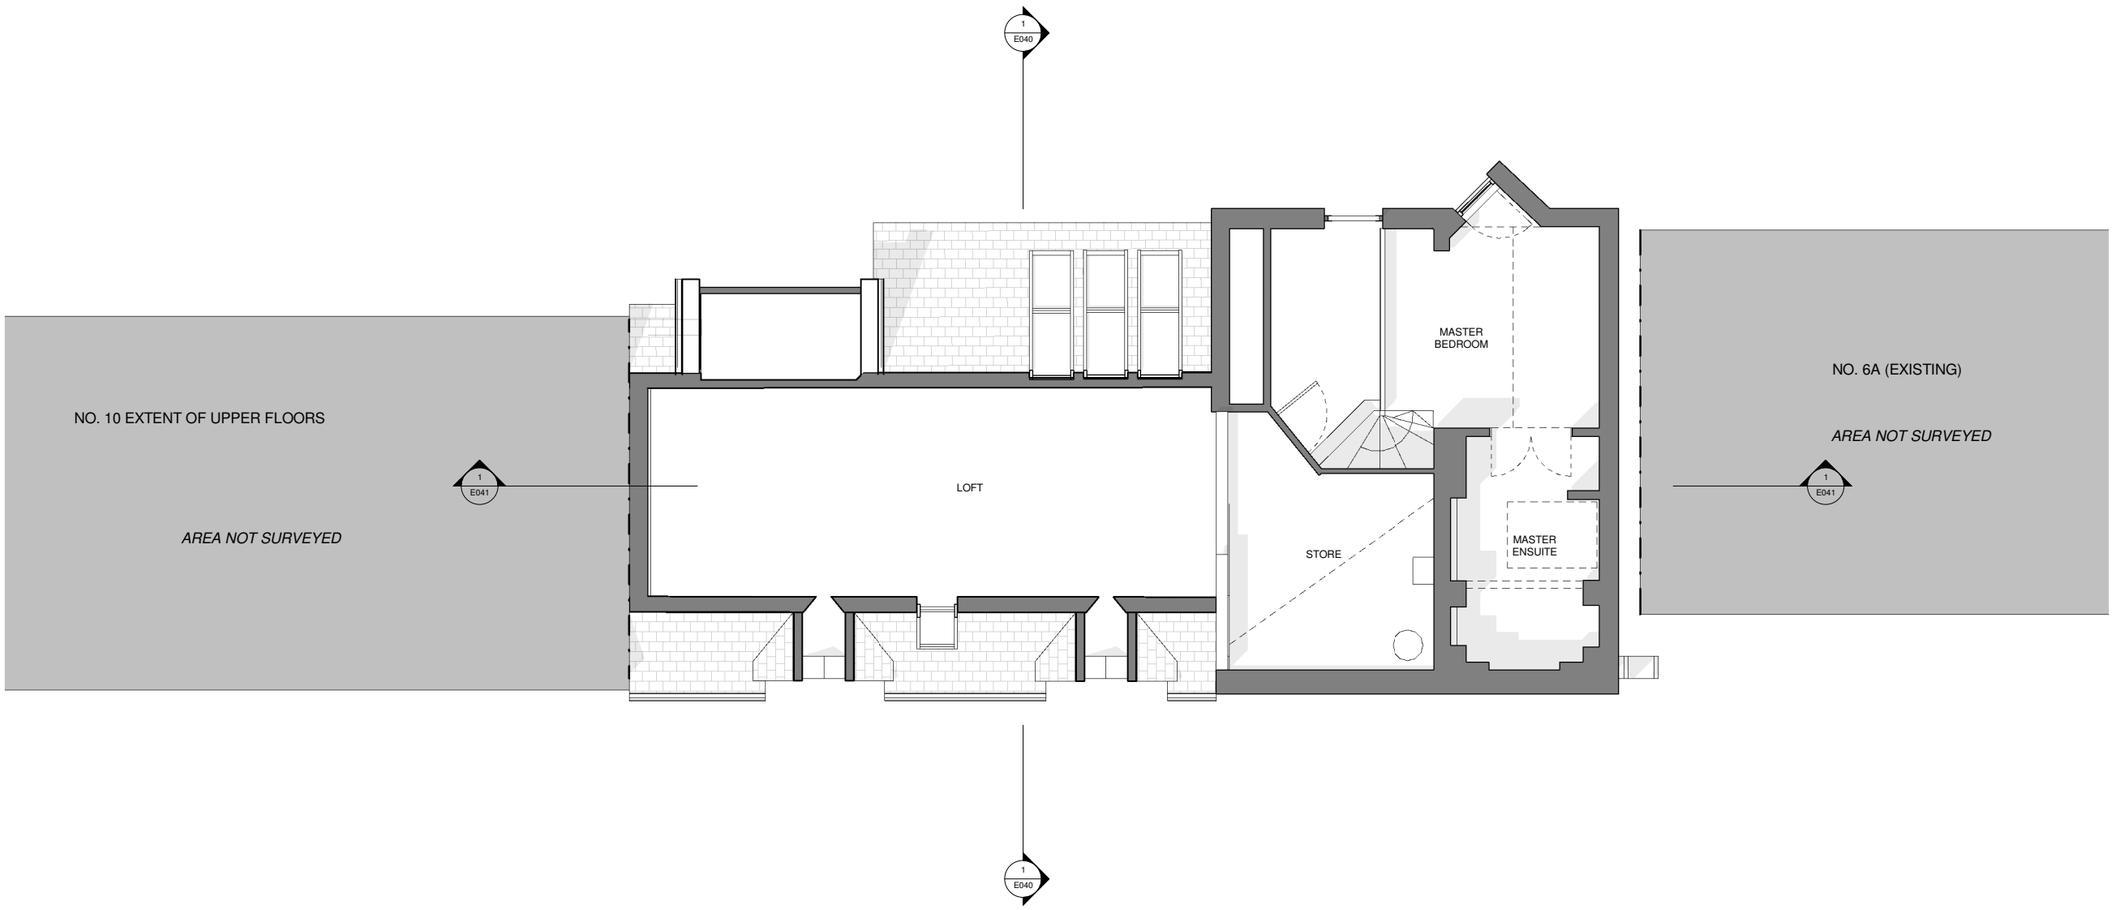

E012 Existing Upper First Floor

1:50 @ A1, 1:100 @ A3

0 2.5 5 m

NOTE:

Architectural Information - the level of detail shown on the drawings is relative to the submission of a PLANNING APPLICATION.
The drawings should therefore not be used for any other purpose without both the prior the agreement of the architect, and subsequent checking / development by others
Dimensions and setting out - should be checked on site; see above

Structure & Construction – these drawings, unless expressly noted otherwise, have not been fully coordinated with a Structural Engineer's input and show indicative construction build-up only

Building Control - the client / the contractor will liaise directly with Local Authority to ensure the project is completed in accordance with the Building Regulations

Planning - the client / the contractor will ensure that the project is completed in accordance with the approved planning drawings and take responsibility for the discharge of any planning conditions

Party Walls & Rights to Light – the client / the contractor ensure that any notices and consents required are obtained before work commences

Archaeological & Ecological – the client / the contractor will ensure that any notices and consents required are obtained before work commences

NOTE:
Glazing Allowances will need to be negotiated with Building Control as per Approved Document L1B Conservation of Fuel and Power

Revisions		
No.	Description	Date
A	Revised for planning issue	Date 1
B	Revised Following Client Feedback	15/01/15
C	Revised Following Client Feedback	03/02/15
D	Planning Issue	05/02/15

PLANNING

Note:
Do not scale from this drawing. All dimensions to be checked on site by the contractor and to be his responsibility.

HÛT Architecture
3rd Floor
35-39 Old Street
London EC1V 9HX

T 020 7399 8680
E info@hutarchitecture.com

HÛT

Job: 8 Grange Road
Job No: H306
Drawing: Existing Upper First Floor

Scale: 1:50 @ A1, 1:100 @ A3
Drawing No: E012
Revision: D

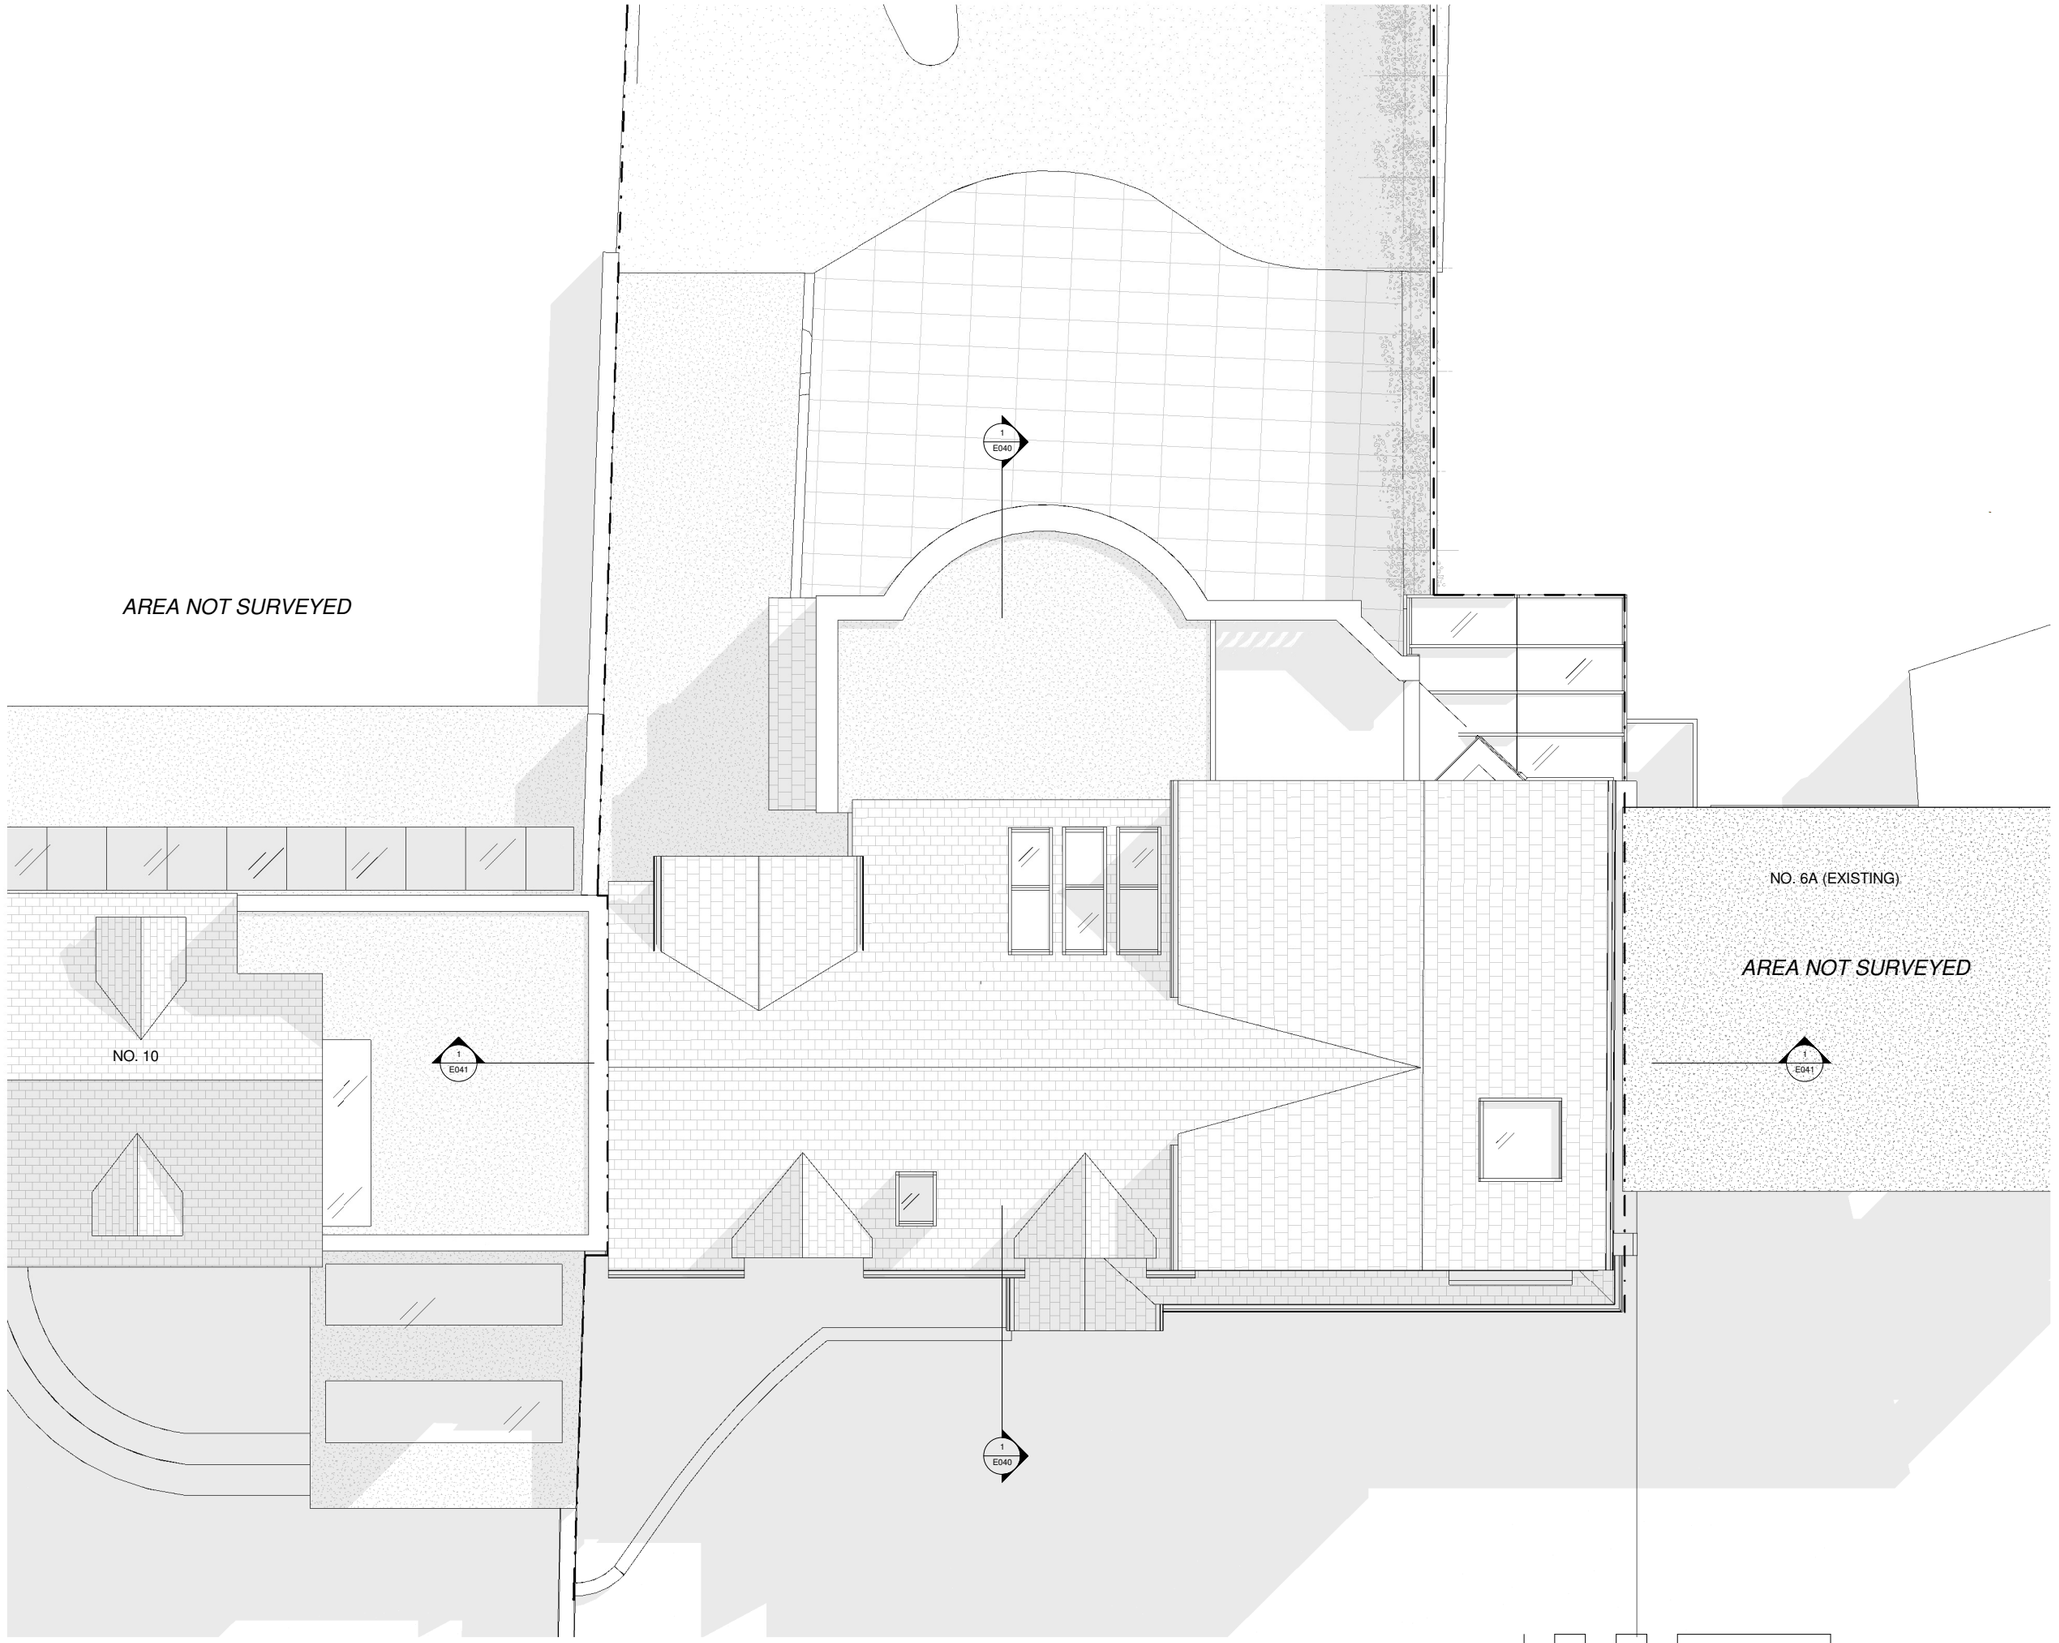

E013 Existing Roof Plan

1:50 @ A1, 1:100 @ A3

0 2.5 5 m

NOTE:

Architectural Information - the level of detail shown on the drawings is relative to the submission of a PLANNING APPLICATION.
The drawings should therefore not be used for any other purpose without both the prior the agreement of the architect, and subsequent checking / development by others
Dimensions and setting out - should be checked on site; see above

Structure & Construction – these drawings, unless expressly noted otherwise, have not been fully coordinated with a Structural Engineer's input and show indicative construction build-up only

Building Control - the client / the contractor will liaise directly with Local Authority to ensure the project is completed in accordance with the Building Regulations

Planning - the client / the contractor will ensure that the project is completed in accordance with the approved planning drawings and take responsibility for the discharge of any planning conditions

Party Walls & Rights to Light – the client / the contractor ensure that any notices and consents required are obtained before work commences

Archaeological & Ecological – the client / the contractor will ensure that any notices and consents required are obtained before work commences

NOTE:
Glazing Allowances will need to be negotiated with Building Control as per Approved Document L1B Conservation of Fuel and Power

Revisions		
No.	Description	Date
A	Revised for planning issue	Date 1
B	Revised Following Client Feedback	15/01/15
C	Revised Following Client Feedback	03/02/15
D	Planning Issue	05/02/15

PLANNING

Note:
Do not scale from this drawing. All dimensions to be checked at site by the contractor and to be his responsibility.

HÛT Architecture
3rd Floor
35-39 Old Street
London EC1V 9HX

T 020 7399 8680
E info@hutarchitecture.com

HÛT

Job: 8 Grange Road
Job No: H306
Drawing: Existing Roof Plan

Scale: 1:50 @ A1, 1:100 @ A3
Drawing No: E013
Revision: D

AREA NOT SURVEYED

AREA NOT SURVEYED



NO. 10 GRANGE ROAD

NO. 8 GRANGE ROAD

NO. 6A GRANGE ROAD

E030 Front Elevation

1:50 @ A1, 1:100 @ A3

0 2.5 5 m

NOTE:

Architectural Information - the level of detail shown on the drawings is relative to the submission of a PLANNING APPLICATION.
The drawings should therefore not be used for any other purpose without both the prior the agreement of the architect, and subsequent checking / development by others
Dimensions and setting out - should be checked on site; see above

Structure & Construction – these drawings, unless expressly noted otherwise, have not been fully coordinated with a Structural Engineer's input and show indicative construction build-up only

Building Control - the client / the contractor will liaise directly with Local Authority to ensure the project is completed in accordance with the Building Regulations

Planning - the client / the contractor will ensure that the project is completed in accordance with the approved planning drawings and take responsibility for the discharge of any planning conditions

Party Walls & Rights to Light – the client / the contractor ensure that any notices and consents required are obtained before work commences

Archaeological & Ecological – the client / the contractor will ensure that any notices and consents required are obtained before work commences

NOTE:
Glazing Allowances will need to be negotiated with Building Control as per Approved Document L1B Conservation of Fuel and Power

Revisions		
No.	Description	Date
A	Revised for planning issue	Date 1
B	Revised Following Client Feedback	15/01/15
C	Revised Following Client Feedback	03/02/15
D	Planning Issue	05/02/15

PLANNING

Note
Do not scale from this drawing. All dimensions to be checked at site by the contractor and to be his responsibility

HÛT Architecture
3rd Floor
35-39 Old Street
London EC1V 9HX

T 020 7399 8680
E info@hutarchitecture.com

HÛT

Job: 8 Grange Road
Job No: H306
Drawing: Front Elevation

Scale: 1:50 @ A1, 1:100 @ A3
Drawing No: E030
Revision: D



NOTE:

Architectural Information - the level of detail shown on the drawings is relative to the submission of a PLANNING APPLICATION.
The drawings should therefore not be used for any other purpose without both the prior the agreement of the architect, and subsequent checking / development by others
Dimensions and setting out - should be checked on site; see above

Structure & Construction – these drawings, unless expressly noted otherwise, have not been fully coordinated with a Structural Engineer's input and show indicative construction build-up only

Building Control - the client / the contractor will liaise directly with Local Authority to ensure the project is completed in accordance with the Building Regulations

Planning - the client / the contractor will ensure that the project is completed in accordance with the approved planning drawings and take responsibility for the discharge of any planning conditions

Party Walls & Rights to Light – the client / the contractor ensure that any notices and consents required are obtained before work commences

Archaeological & Ecological – the client / the contractor will ensure that any notices and consents required are obtained before work commences

NOTE:
Glazing Allowances will need to be negotiated with Building Control as per Approved Document L1B Conservation of Fuel and Power

Revisions		
No.	Description	Date
A	Revised for planning issue	Date 1
B	Revised Following Client Feedback	15/01/15
C	Revised Following Client Feedback	03/02/15
D	Planning Issue	05/02/15

PLANNING

Note
Do not scale from this drawing. All dimensions to be checked on site by the contractor and to be his responsibility.

HÛT Architecture
3rd Floor
35-39 Old Street
London EC1V 9HX

T 020 7399 8680
E info@hutarchitecture.com

HÛT

Job: 8 Grange Road
Job No: H306
Drawing: Rear Elevation

Scale: 1:50 @ A1, 1:100 @ A3
Drawing No: E031
Revision: D

E031 Rear Elevation

1:50 @ A1, 1:100 @ A3

0 2.5 5 m

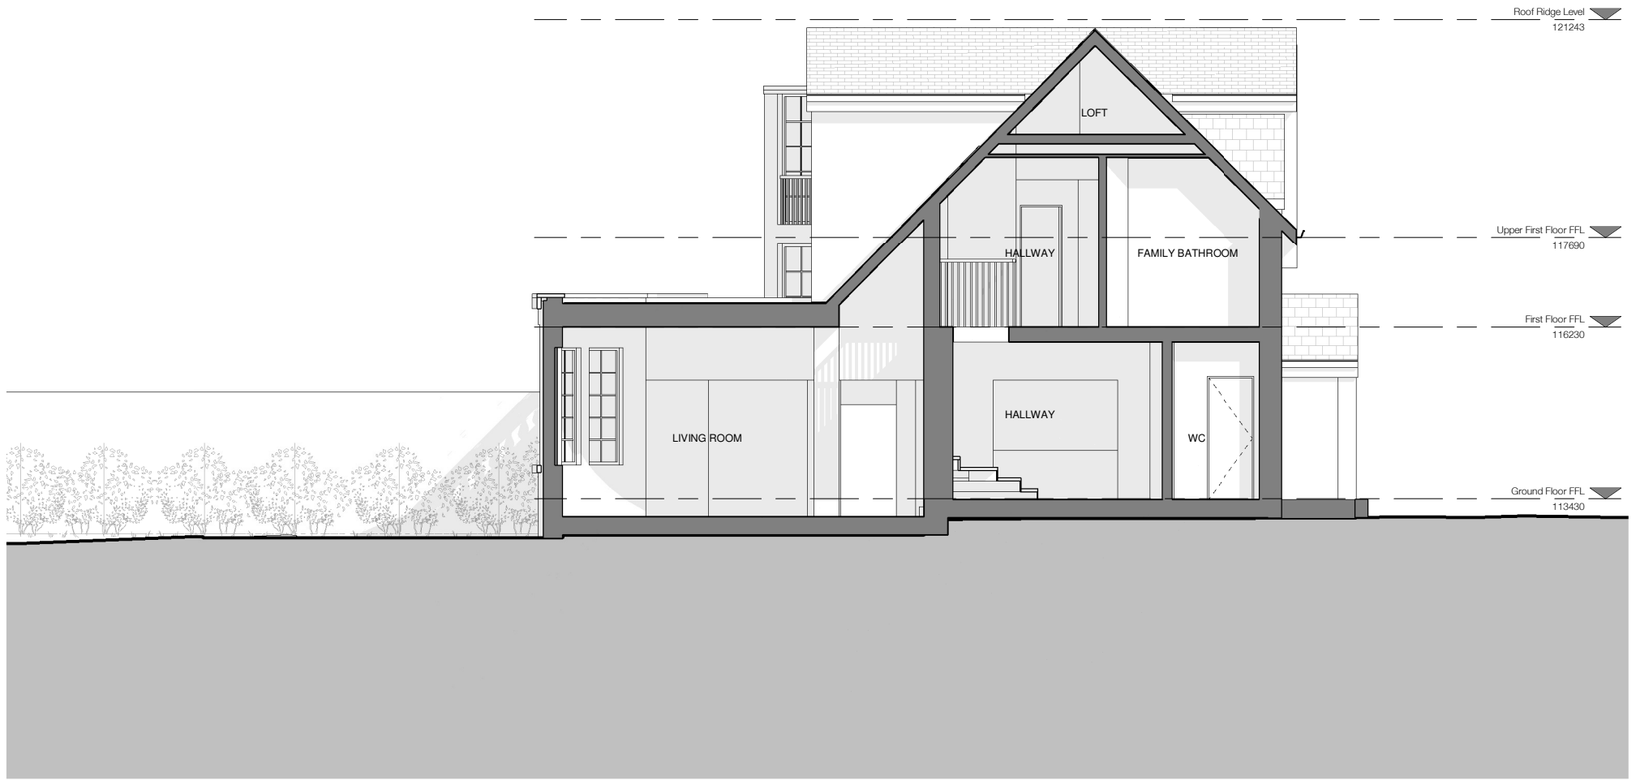

NOTE:

Architectural Information - the level of detail shown on the drawings is relative to the submission of a PLANNING APPLICATION.
The drawings should therefore not be used for any other purpose without both the prior the agreement of the architect, and subsequent checking / development by others
Dimensions and setting out - should be checked on site; see above

Structure & Construction – these drawings, unless expressly noted otherwise, have not been fully coordinated with a Structural Engineer's input and show indicative construction build-up only

Building Control - the client / the contractor will liaise directly with Local Authority to ensure the project is completed in accordance with the Building Regulations

Planning - the client / the contractor will ensure that the project is completed in accordance with the approved planning drawings and take responsibility for the discharge of any planning conditions

Party Walls & Rights to Light – the client / the contractor ensure that any notices and consents required are obtained before work commences

Archaeological & Ecological – the client / the contractor will ensure that any notices and consents required are obtained before work commences

NOTE:
Glazing Allowances will need to be negotiated with Building Control as per Approved Document L1B Conservation of Fuel and Power

Revisions		
No.	Description	Date
A	Revised for planning issue	Date 1
B	Revised Following Client Feedback	15/01/15
C	Revised Following Client Feedback	03/02/15
D	Planning Issue	05/02/15

PLANNING

Note:
Do not scale from this drawing. All dimensions to be checked at site by the contractor and to be his responsibility.

HÛT Architecture
3rd Floor
35-39 Old Street
London EC1V 9HX

T 020 7399 8680
E info@hutarchitecture.com

HÛT

Job: 8 Grange Road
Job No: H306
Drawing: Existing Section 1

Scale: 1:50 @ A1, 1:100 @ A3
Drawing No: E040
Revision: D

E040 Existing Section 1

1:50 @ A1, 1:100 @ A3

0 2.5 5 m

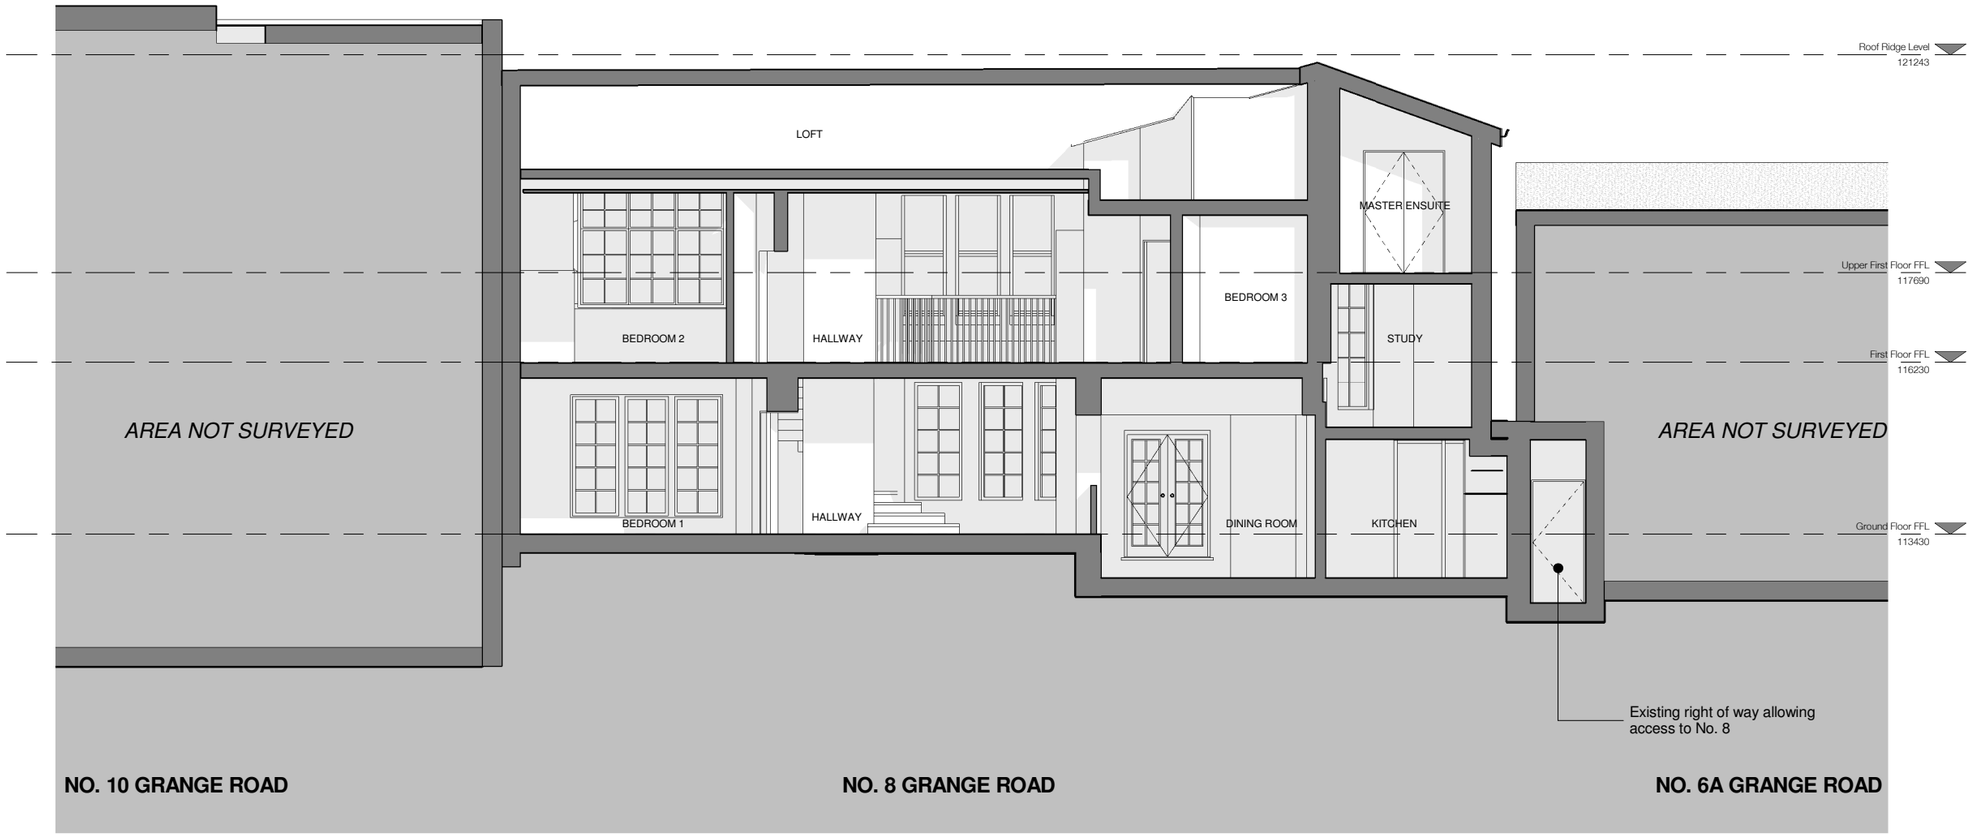

E041 Existing Section 2

1:50 @ A1, 1:100 @ A3

0 2.5 5 m

NOTE:

Architectural Information - the level of detail shown on the drawings is relative to the submission of a PLANNING APPLICATION.
The drawings should therefore not be used for any other purpose without both the prior the agreement of the architect, and subsequent checking / development by others
Dimensions and setting out - should be checked on site; see above

Structure & Construction – these drawings, unless expressly noted otherwise, have not been fully coordinated with a Structural Engineer's input and show indicative construction build-up only

Building Control - the client / the contractor will liaise directly with Local Authority to ensure the project is completed in accordance with the Building Regulations

Planning - the client / the contractor will ensure that the project is completed in accordance with the approved planning drawings and take responsibility for the discharge of any planning conditions

Party Walls & Rights to Light – the client / the contractor ensure that any notices and consents required are obtained before work commences

Archaeological & Ecological – the client / the contractor will ensure that any notices and consents required are obtained before work commences

NOTE:
Glazing Allowances will need to be negotiated with Building Control as per Approved Document L1B Conservation of Fuel and Power

Revisions		
No.	Description	Date
A	Revised for planning issue	Date 1
B	Revised Following Client Feedback	15/01/15
C	Revised Following Client Feedback	03/02/15
D	Planning Issue	05/02/15

PLANNING

Note:
Do not scale from this drawing. All dimensions to be checked on site by the contractor and to be his responsibility.

HÛT Architecture
3rd Floor
35-39 Old Street
London EC1V 9HX

T 020 7369 8680
E info@hutarchitecture.com

HÛT

Job: 8 Grange Road
Job No: H306
Drawing: Existing Section 2

Scale: 1:50 @ A1, 1:100 @ A3
Drawing No: E041
Revision: D