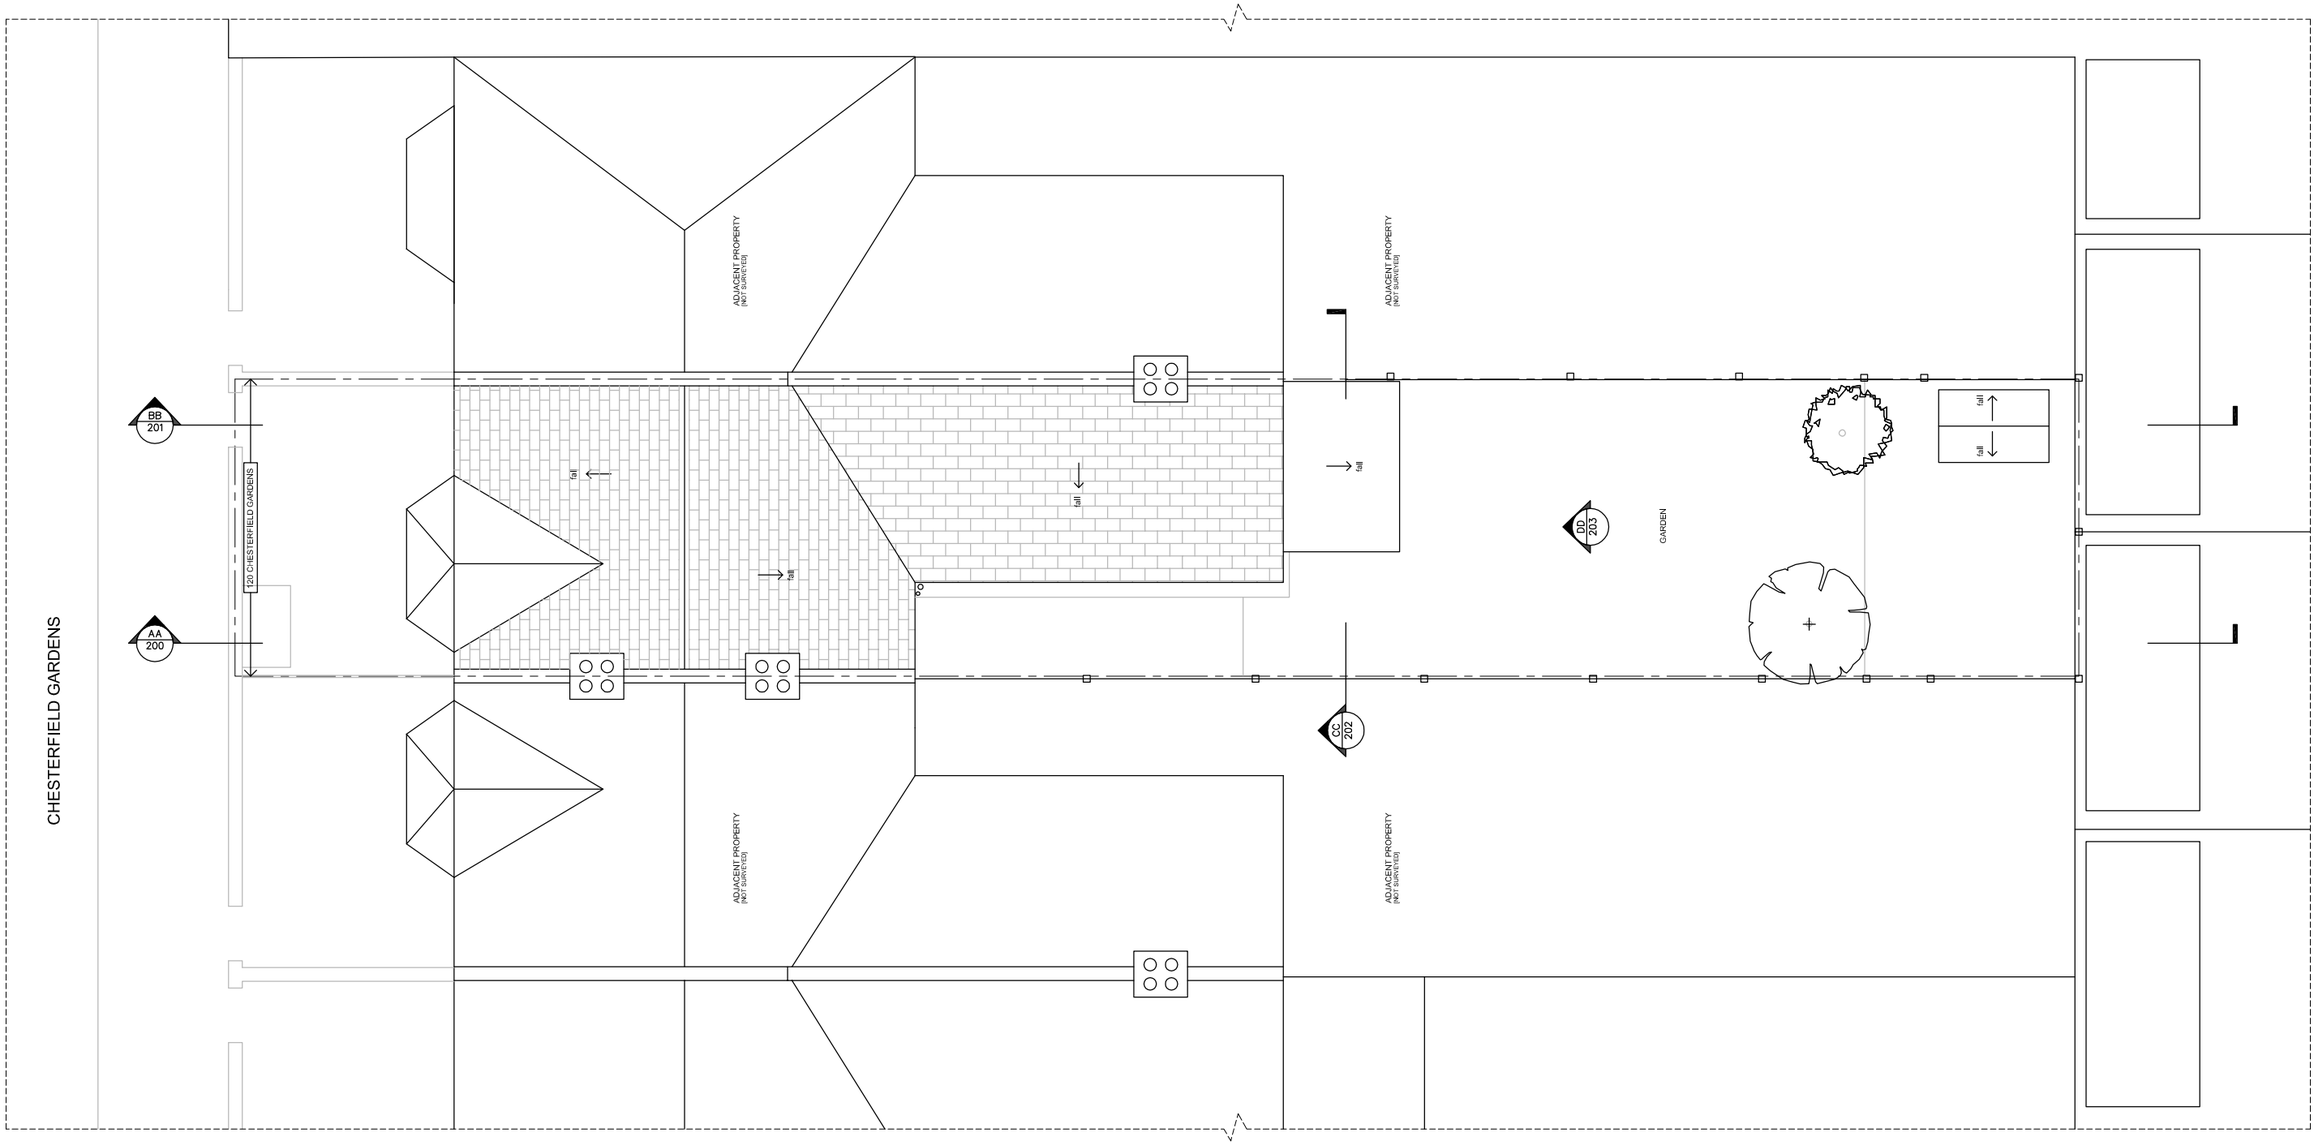

KENNEDY WOODS ARCHITECTURE LTD

UB40, Bussey Building,
133 Copeland Park Road
London, SE15 3SN

hello@kennedywoods.co.uk
07531 975 854

NOTES:

THIS DRAWING IS THE COPYRIGHT OF KENNEDY WOODS ARCHITECTURE LTD (KWA) AND MAY NOT BE COPIED, ALTERED OR REPRODUCED IN ANY WAY OR PASSED TO A THIRD PARTY WITHOUT WRITTEN AUTHORITY. THIS DRAWING IS PROVIDED FOR INFORMATIONAL PURPOSES ONLY. ALL DIMENSIONS AND SPECIFICATIONS SHOULD BE VERIFIED BY CLIENT AND/OR CONTRACTOR ON SITE BEFORE ACTUAL CONSTRUCTION BEGINS. KWA ASSUMES NO LIABILITY FOR CHANGES AND/OR REVISIONS MADE TO PLANS BY CLIENT AND/OR CONTRACTOR. DO NOT SCALE.

SCALE: 1:100 @ A3

0 1 2 3 4m

CLIENT: RICH EDWARDS & KATIE EVANS-JONES

120 CHESTERFIELD GARDENS GF FLAT

PLANNING DRAWINGS

SERIES

JOB REF	DRAWING TITLE	REVISION	DATE
1507CFG	ROOF PLAN	A	20/03/15

EXISTING

NOTES:

N

0 1 2 3 4m