


1 Shopfront Elevation (WEST)

1 : 100

SCALE BAR 1:100

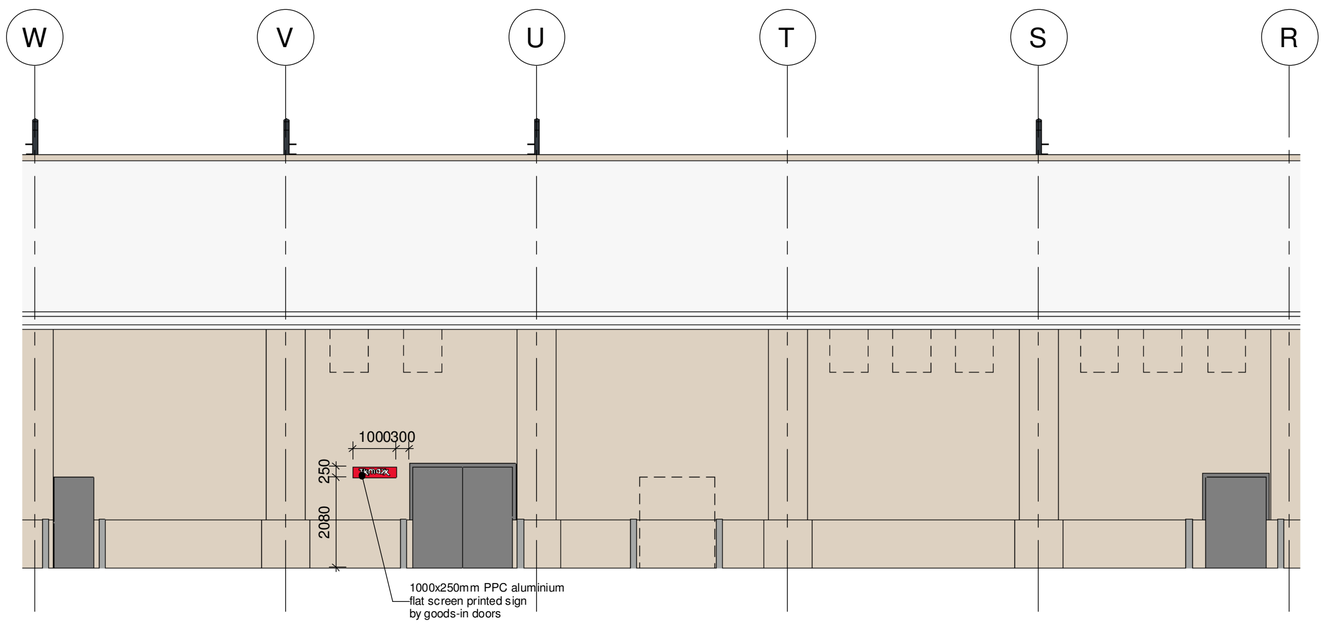

2 Rear Elevation (EAST)

1 : 100

SCALE BAR 1:100

This drawing to be read in conjunction with all relevant consultants, sub-contractors and specialists drawings.

All dimensions and levels are to be checked on site before any construction begins and any discrepancies are to be reported to the relevant Project Manager.

Partial Service : Any descrepancies or any other information are to be advised to the relevant Project Manager and direction sought before the implementation of the detail.

This drawing should not be scaled. The contractor should check all dimensions on site, any error or omission should be reported to CMC Projekt

This drawing is for tender purposes only. It cannot be used as construction drawing.

revision: revision by: revision date:

revision description:

TOTTENHAM HALE
Retail Park, Unit 5

client

TJX Europe

drawn by:

KG

checked by:

CMC Projekt Sp. z o. o. Spółka komandytowa
ul. Gęsia 8/300, 31-535 Kraków
tel: +48 12 4111171

Copyright t is reserved by **CMC** and is issued on the condition that it is not copied or dl sclosed by, or to, any unauthorised persons without prior consent in writing from **CMC**. All dimensions to be checked on site prior to any fabrication. All errors, omissions/d scovered inconsistencies to be reported to the CA immediately. Drawings show design intent only. Responsibility is not accepted for errors made by others in scaling from this drawing.

drawning title:

Proposed Elevations

drawning number:

TKM_TTM_C50 ad

project status:

PLANNING

scale: 1 : 100 @A2 revision:

date: JAN 2015